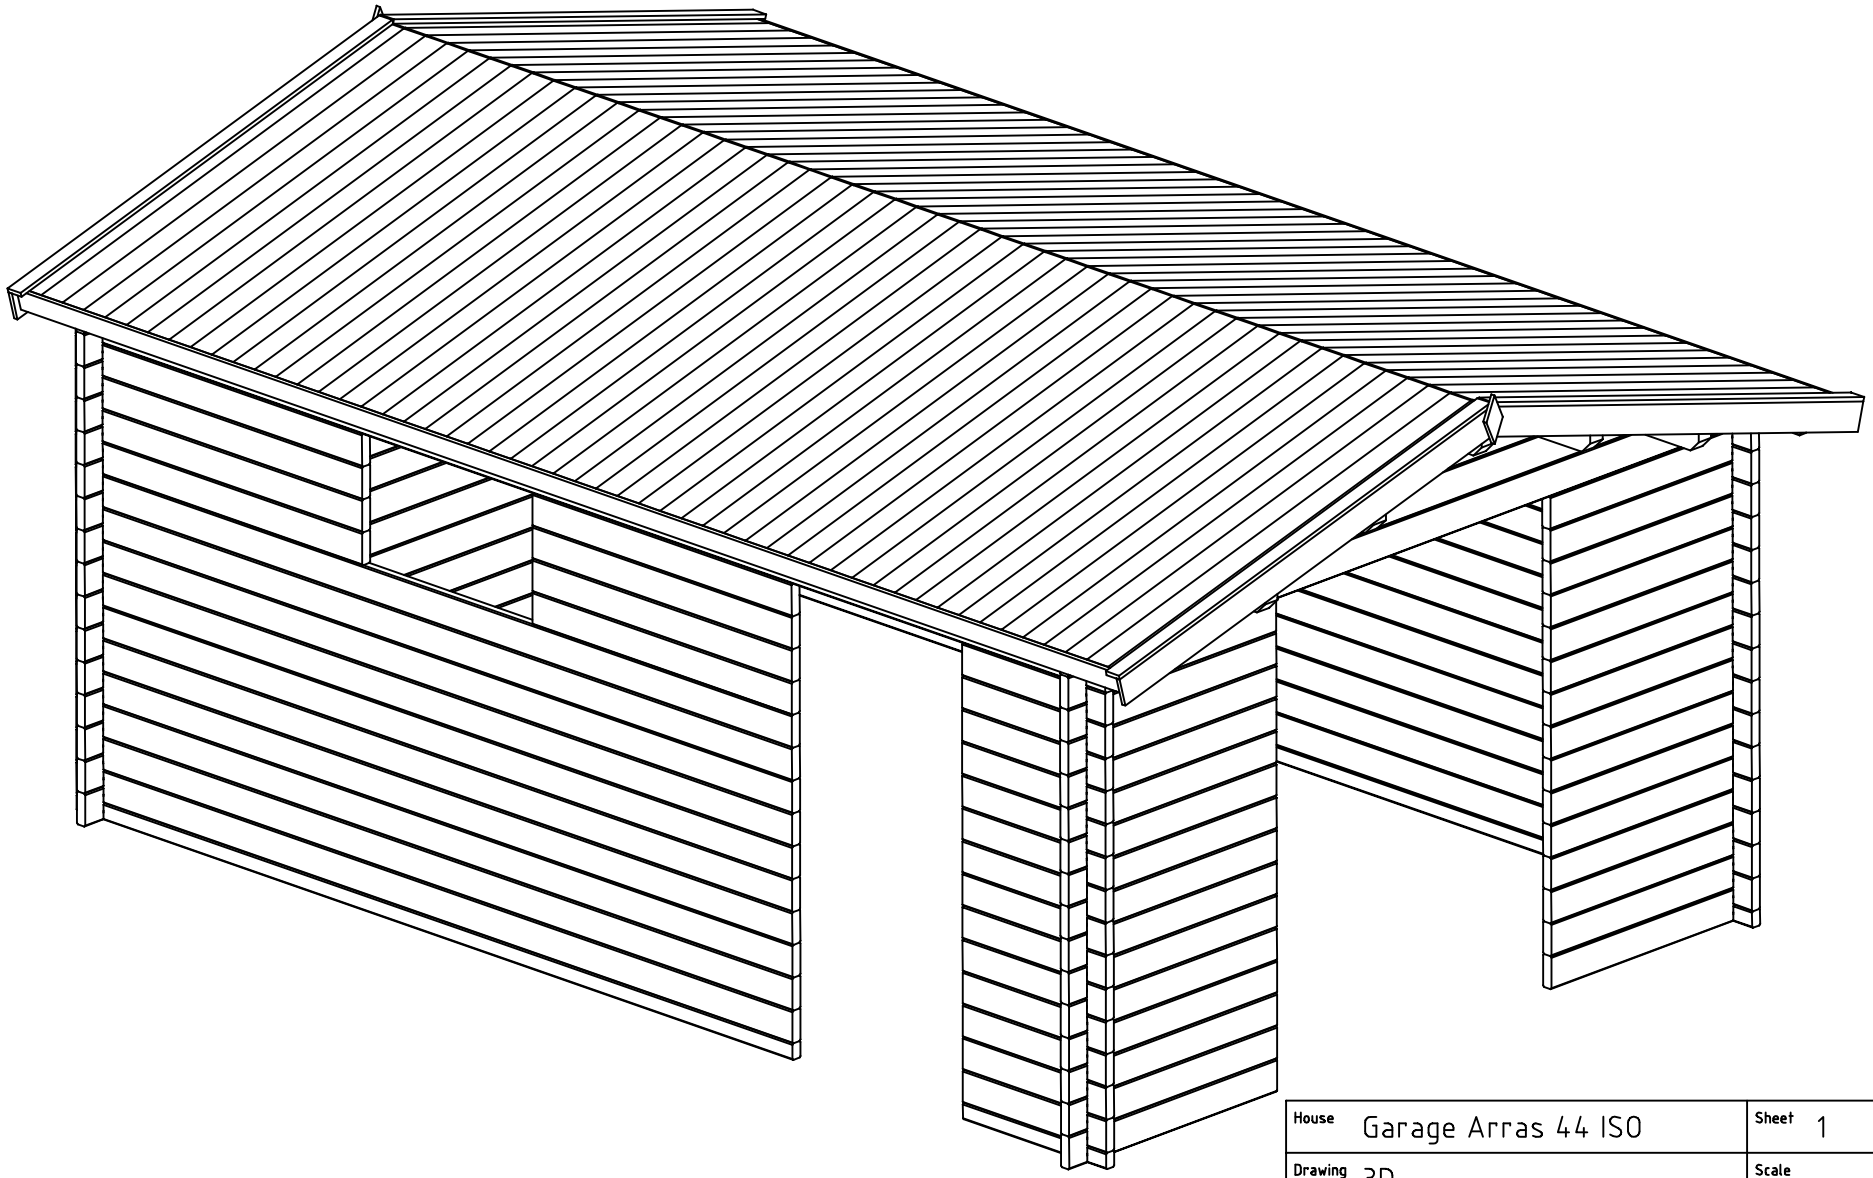

House	Garage Arras 44 ISO	Sheet	1
Drawing	3D	Scale	
Material	44x135	Date	22.05.2020
Drawer	RP	File	Garage Arras 44 ISO 3D.dwg

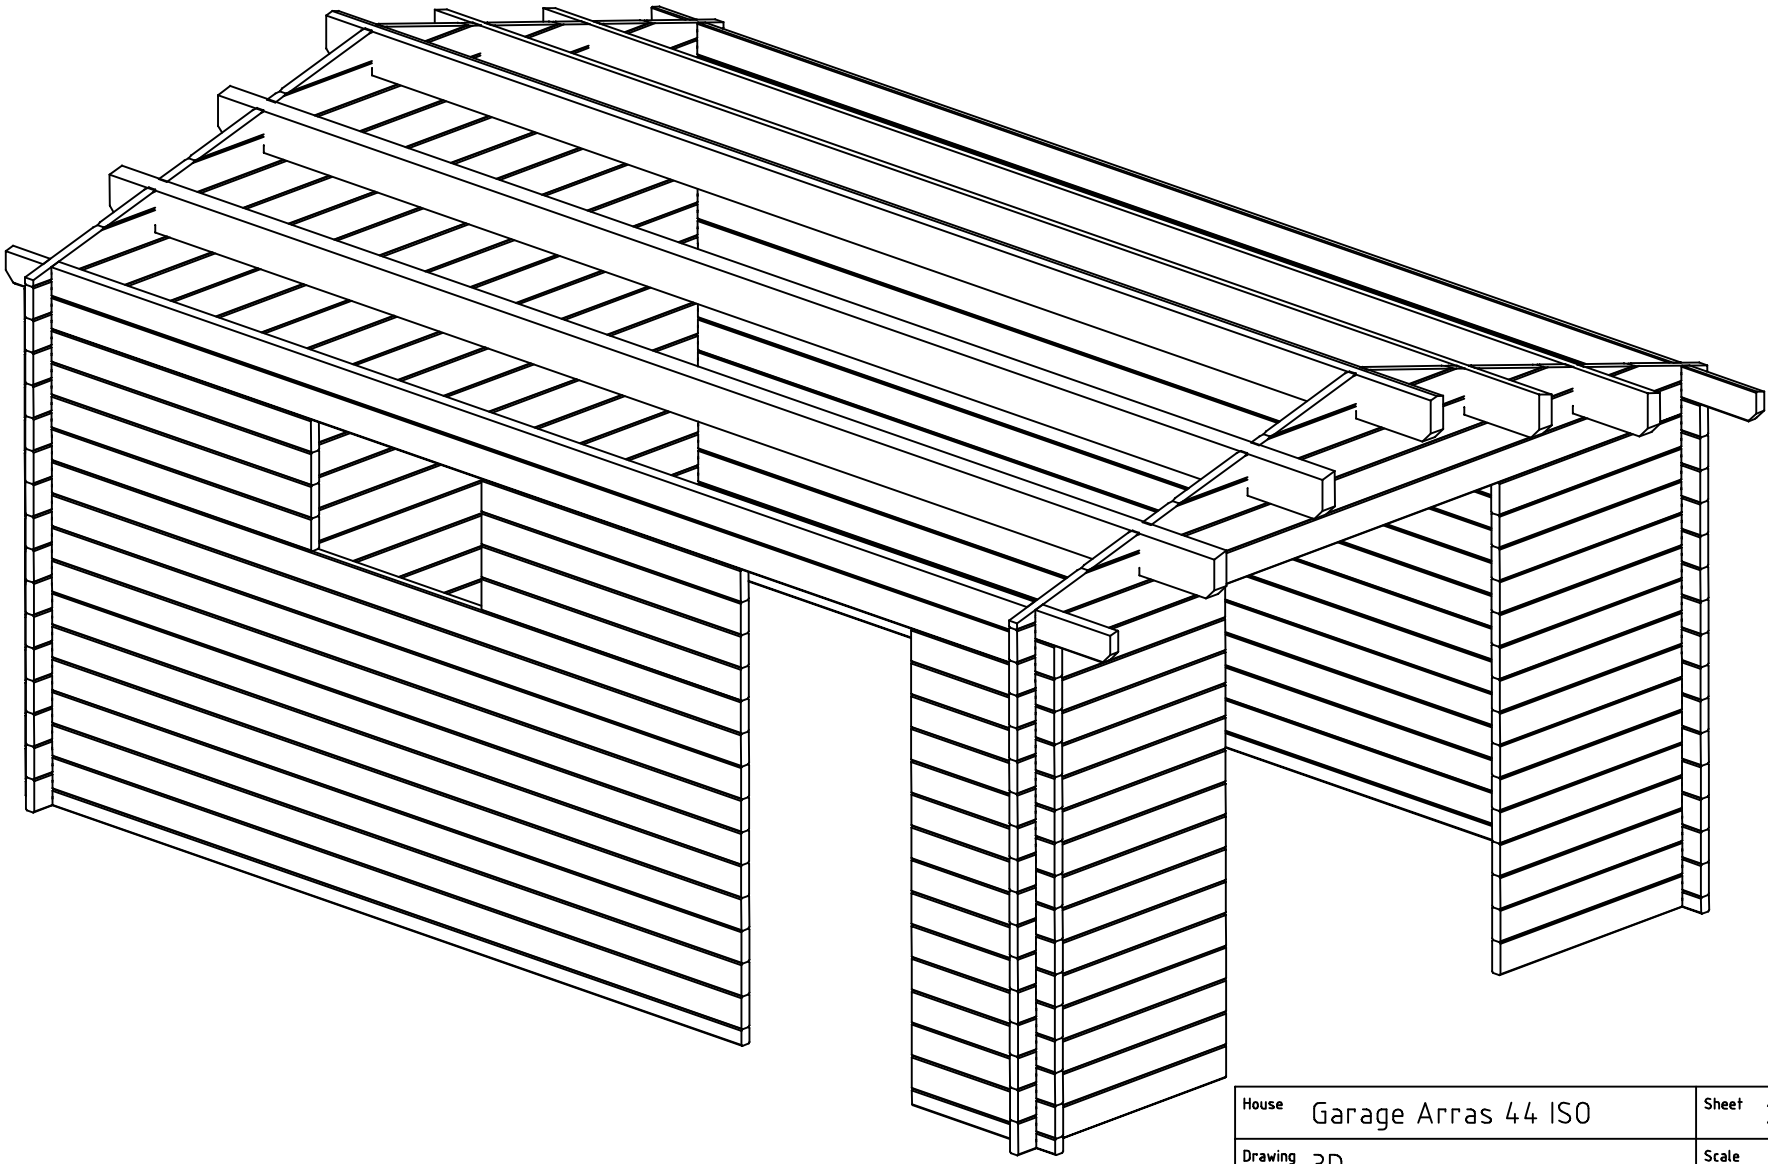

House	Garage Arras 44 ISO	Sheet	2
Drawing	3D	Scale	
Material	44x135	Date	22.05.2020
Drawer	RP	File	Garage Arras 44 ISO 3D.dwg

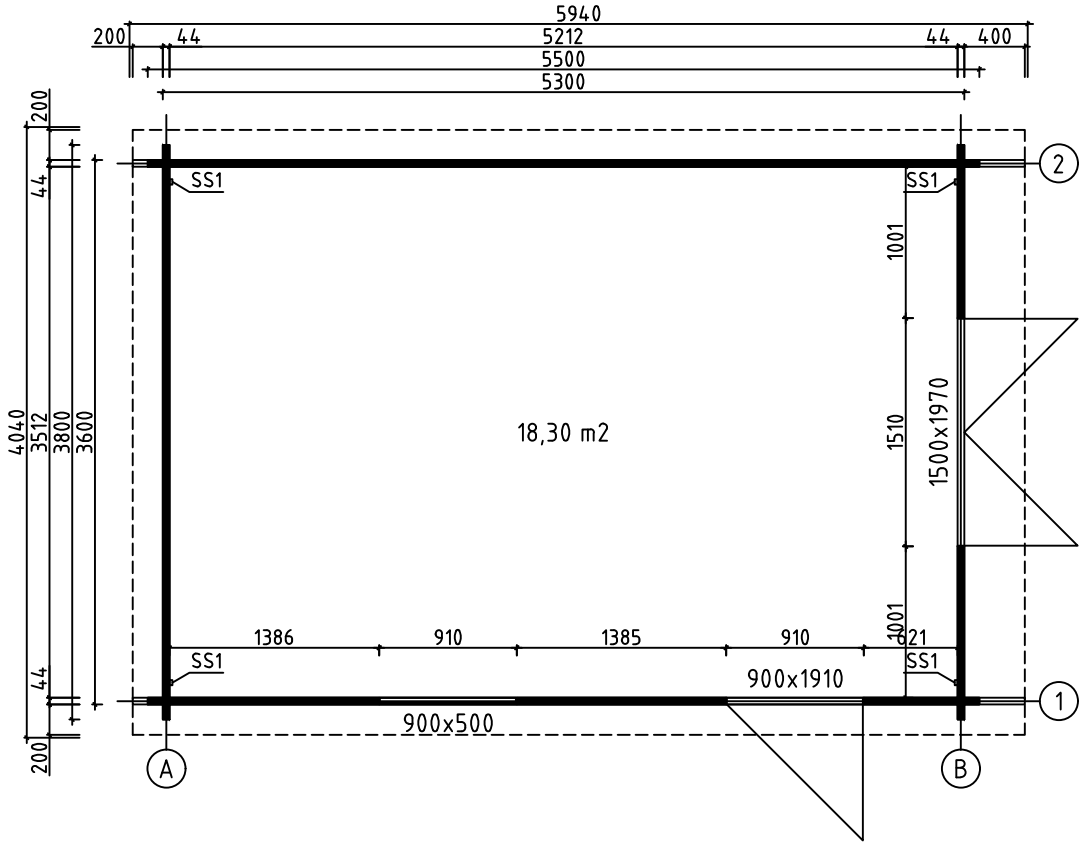

House	Garage Arras 44 ISO	Sheet	3
Drawing	GROUNDPLAN	Scale	1:50
Material	44x135	Date	22.05.2020
Drawer	RP	File	Garage Arras 44 ISO.dwg

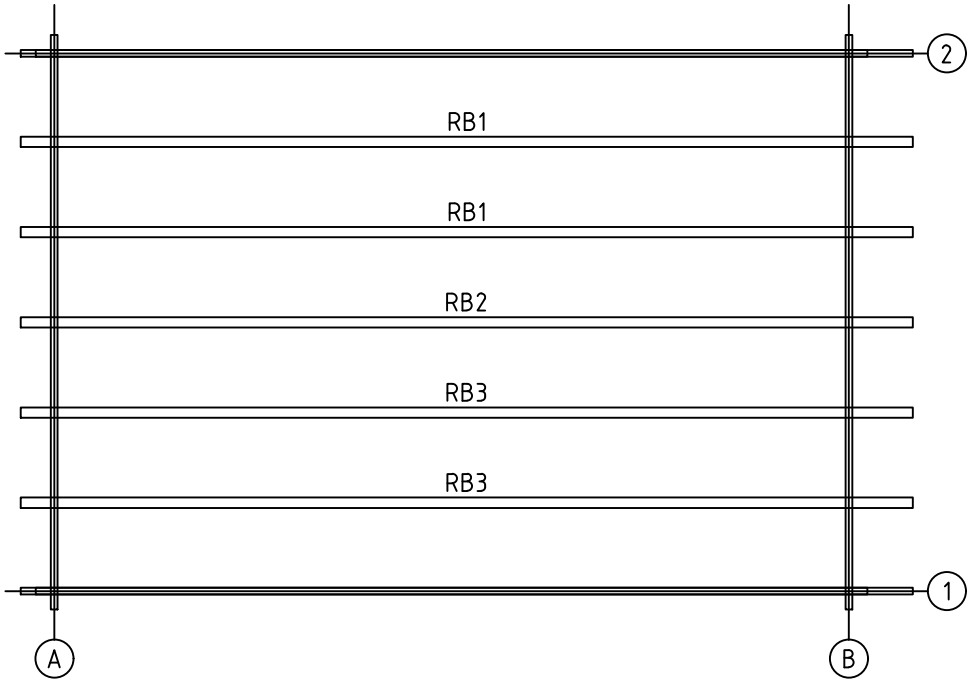

House	Garage Arras 44 ISO	Sheet	4
Drawing	ROOFBEAMS	Scale	1:50
Material	68x190	Date	22.05.2020
Drawer	RP	File	Garage Arras 44 ISO.dwg

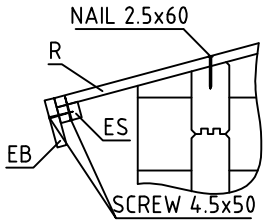

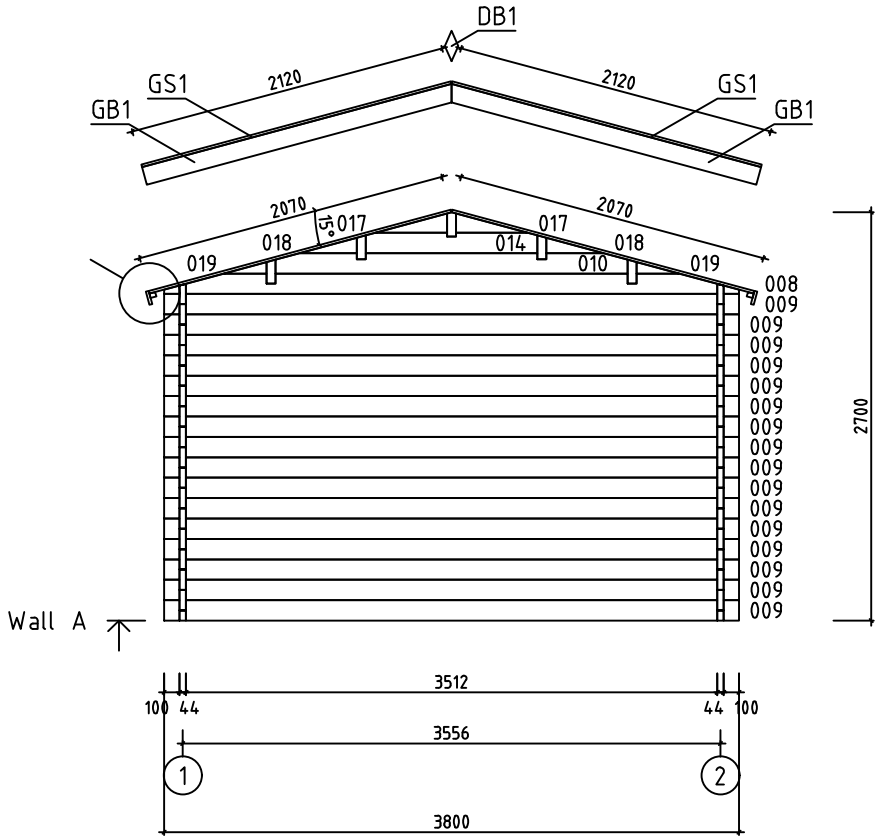

House	Garage Arras 44 ISO	Sheet	5
Drawing	WALL A	Scale	1:50
Material	44x135	Date	22.05.2020
Drawer	RP	File	Garage Arras 44 ISO.dwg

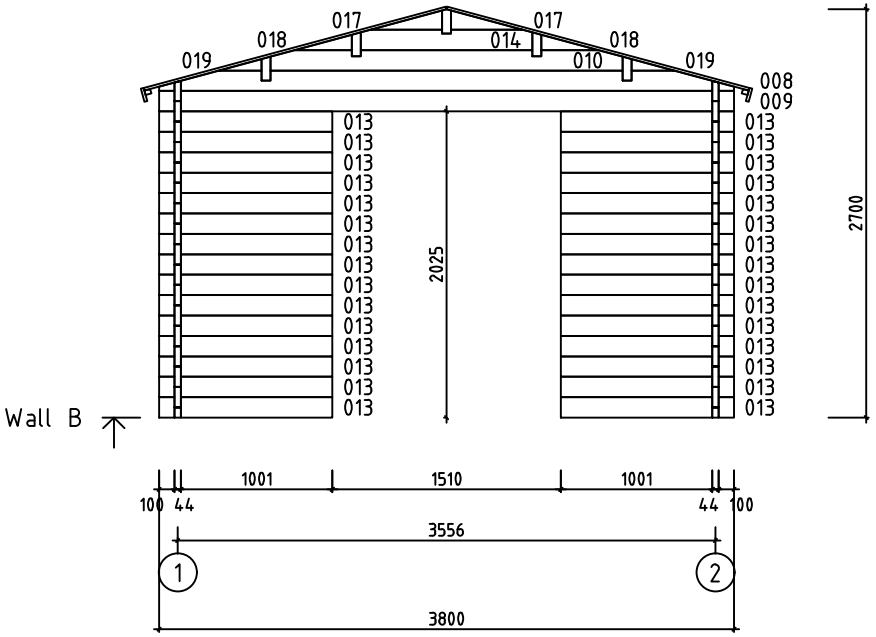

House	Garage Arras 44 ISO	Sheet	6
Drawing	WALL B	Scale	1:50
Material	44x135	Date	22.05.2020
Drawer	RP	File	Garage Arras 44 ISO.dwg

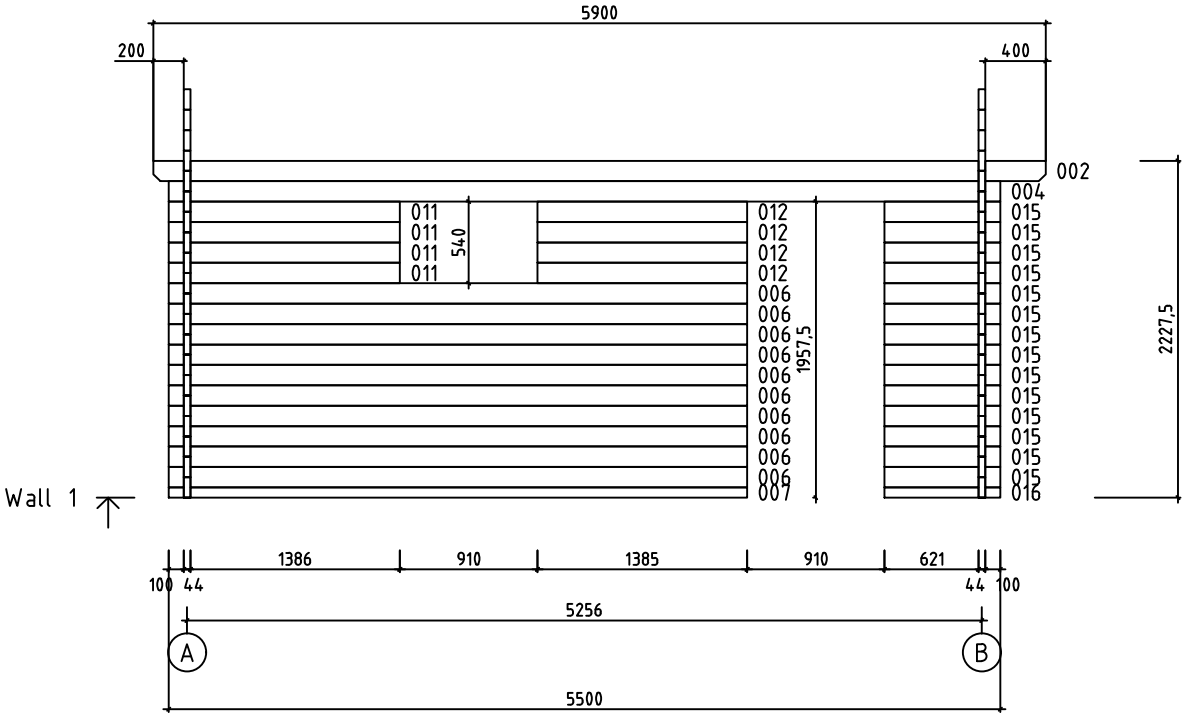

House	Garage Arras 44 ISO	Sheet	7
Drawing	WALL 1	Scale	1:50
Material	44x135	Date	22.05.2020
Drawer	RP	File	Garage Arras 44 ISO.dwg

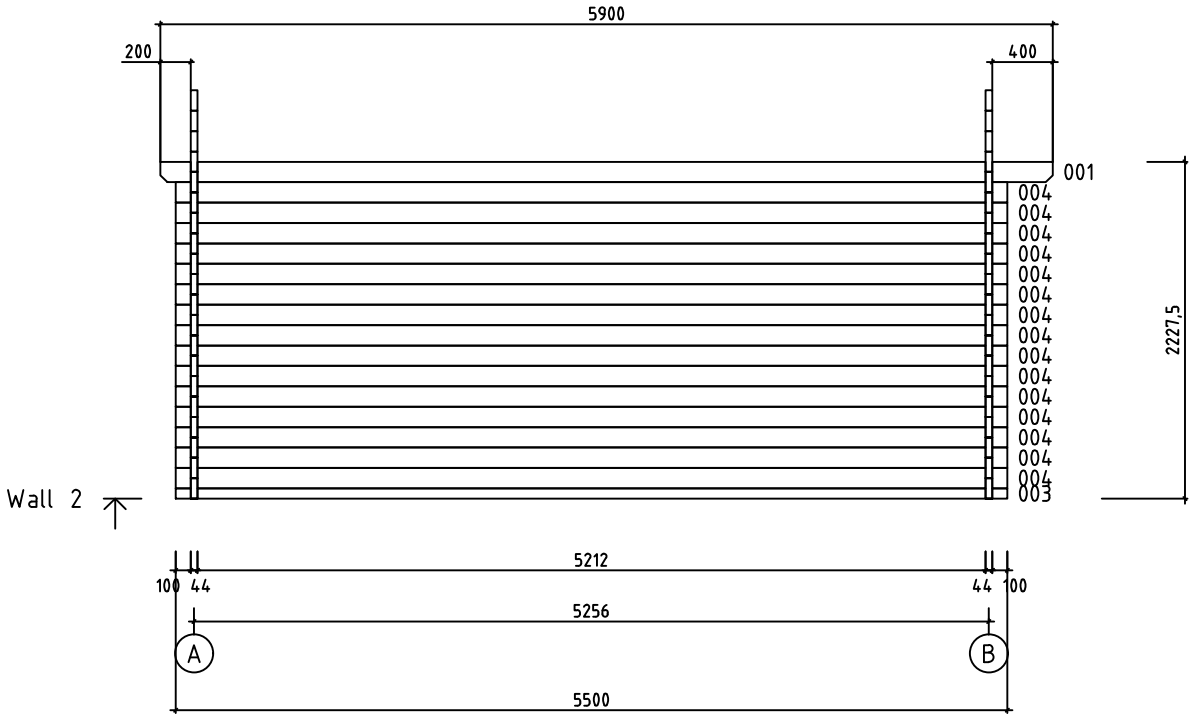

House	Garage Arras 44 ISO	Sheet	8
Drawing	WALL 2	Scale	1:50
Material	44x135	Date	22.05.2020
Drawer	RP	File	Garage Arras 44 ISO.dwg

Pos	Specification-Bestimmung-Spécification	PCS	Profile (mm)	L (mm)
001	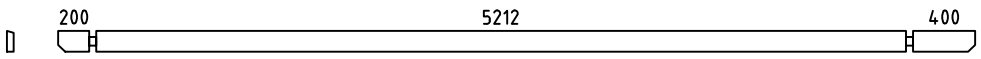	1	44x135	5900
002	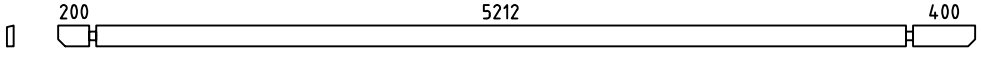	1	44x135	5900
003	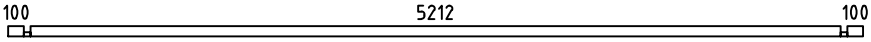	1	44x68	5500
004	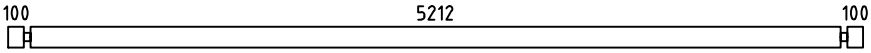	16	44x135	5500
005	SPARE BEAM-ERZATZBOHLE-MADRIER DE RÉSERVE 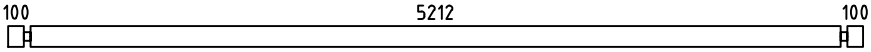	1	44x135	5500
006	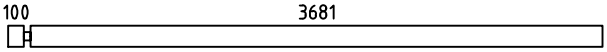	10	44x135	3825
007	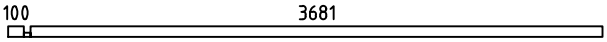	1	44x68	3825
009	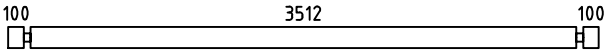	17	44x135	3800
011	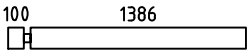	4	44x135	1530
012	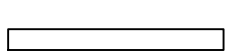	4	44x135	1385
013	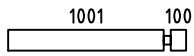	30	44x135	1145
015	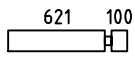	14	44x135	765
016	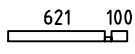	1	44x68	765
WA-1 WB-1	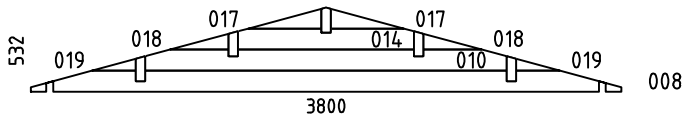	2	44x532	3800
HB	HIT BLOCK-SCHLAGHÖLZER-MADRIERS D´ASSEMBLAGE 	2	44x135	300
RB3	ROOFBEAMS-DACHBALKEN-SOLIVES DE PLAFOND 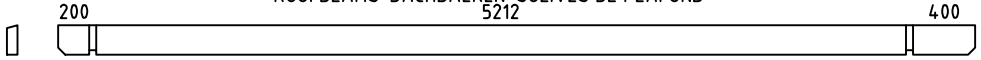	2	68x190	5900
RB1	ROOFBEAMS-DACHBALKEN-SOLIVES DE PLAFOND 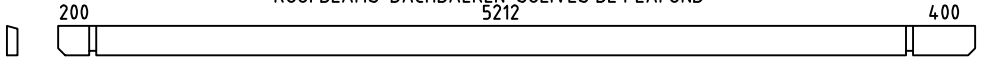	2	68x190	5900
RB2	ROOFBEAMS-DACHBALKEN-SOLIVES DE PLAFOND 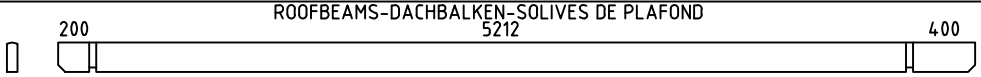	1	68x190	5900
R1	ROOFBOARD-DACHBRETT-VOLIGES  or-oder-ou	104+2 136+2	18x114 18x88	2070
GB1	GABLE BOARD-GIEBELBLENDE-PLANCHE DE RIVE 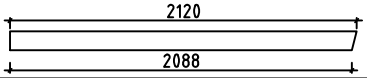	4	18x120	2120
GS1	ROOF FELT FILLET-GIEBELLEISTE-BAGUETTES POUR FIXER LES PLANCHES DE RIVE 	4	18x70	2120
EB1	EAVE BOARD-TRAUFBRETT-LATTES SOUS VOLIGES 	4	18x90	2950
ES1	EAVE SLAT-TRAUFENLEISTE-BAGUETTES POUR FIXER LES LATTES SOUS VOLIGES 	4	30x40	2950
DB1	DIAMOND-RAUTE-ELÉMENTS DE DÉCORATION 	2	18x90	200

House	Garage Arras 44 ISO	Material		File	Garage Arras 44 ISO.dwg	Sheet	9

Pos	Specification-Bestimmung-Spécification	PCS	Profile (mm)	L (mm)
SS1	STORM SLAT-STURMLEISTE -BAGUETTE DE TEMPETE TYPE 2	6	18x35	2130
	SCREWS-SCHRAUBEN-VISSER FOR-FÜR-POUR SS1	12	M8	90
	WASHER-SCHEIBE-RONDELLE FOR-FÜR-POUR SS1	12	M8	
	NUT-NUSS-ÉCROU FOR-FÜR-POUR SS1	12	M8	
	NAIL-NAGEL-CLOUS FOR-FÜR-POUR COATING FOR ROOF-BESCHICHTUNG FÜR DACH-REVÉTEMENT DE TOIT	360	ϕ2.5	20
	NAIL-NAGEL-CLOUS FOR-FÜR-POUR R1	550	ϕ2.5	60
	SCREWS-SCHRAUBEN-VIS FOR-FÜR-POUR GB1, GS1, EB1, ES1, DB1	80	ϕ4.5	50
	SCREWS-SCHRAUBEN-VIS FOR-FÜR-POUR WA-1, WB-1 RB1, RB2, RB3	30	ϕ6.0	160
	COATING FOR ROOF-BESCHICHTUNG FÜR DACH-REVÉTEMENT DE TOIT	3,0	R = 15m	
	DOUBLEDOOR-DOPPELTÜR-DOUBLE PORTE (right-rechts-droit) AST__ISO__PL P	1	1500	1970
		1		
		1		
		1		
		6		
	DOOR-TÜR-PORTE (right-rechts-droit) AST__ISO__PL P	1	900	1910
		1		
		1		
	WINDOW-FENSTER-FENÉTRE (right-rechts-droit) AST__ISO__KP__AL__PL P	1	900	500
		1		
		1		

House	Material	File	Sheet
Garage Arras 44 ISO		Garage Arras 44 ISO.dwg	10

#001	2	5900	1
#002	1	5900	1
#003	2	5500	1
#004	1,2	5500	16
#005		5500	1
#006	1	3825	10
#007	1	3825	1
#008	A,B	3800	2
#009	A,B	3800	17
#010	A,B	2327	2
#011	1	1530	4
#012	1	1385	4
#013	B	1145	30
#014	A,B	1133	2
#015	1	765	14
#016	1	765	1
#017	A,B	472	4
#018	A,B	377	4
#019	A,B	282	4