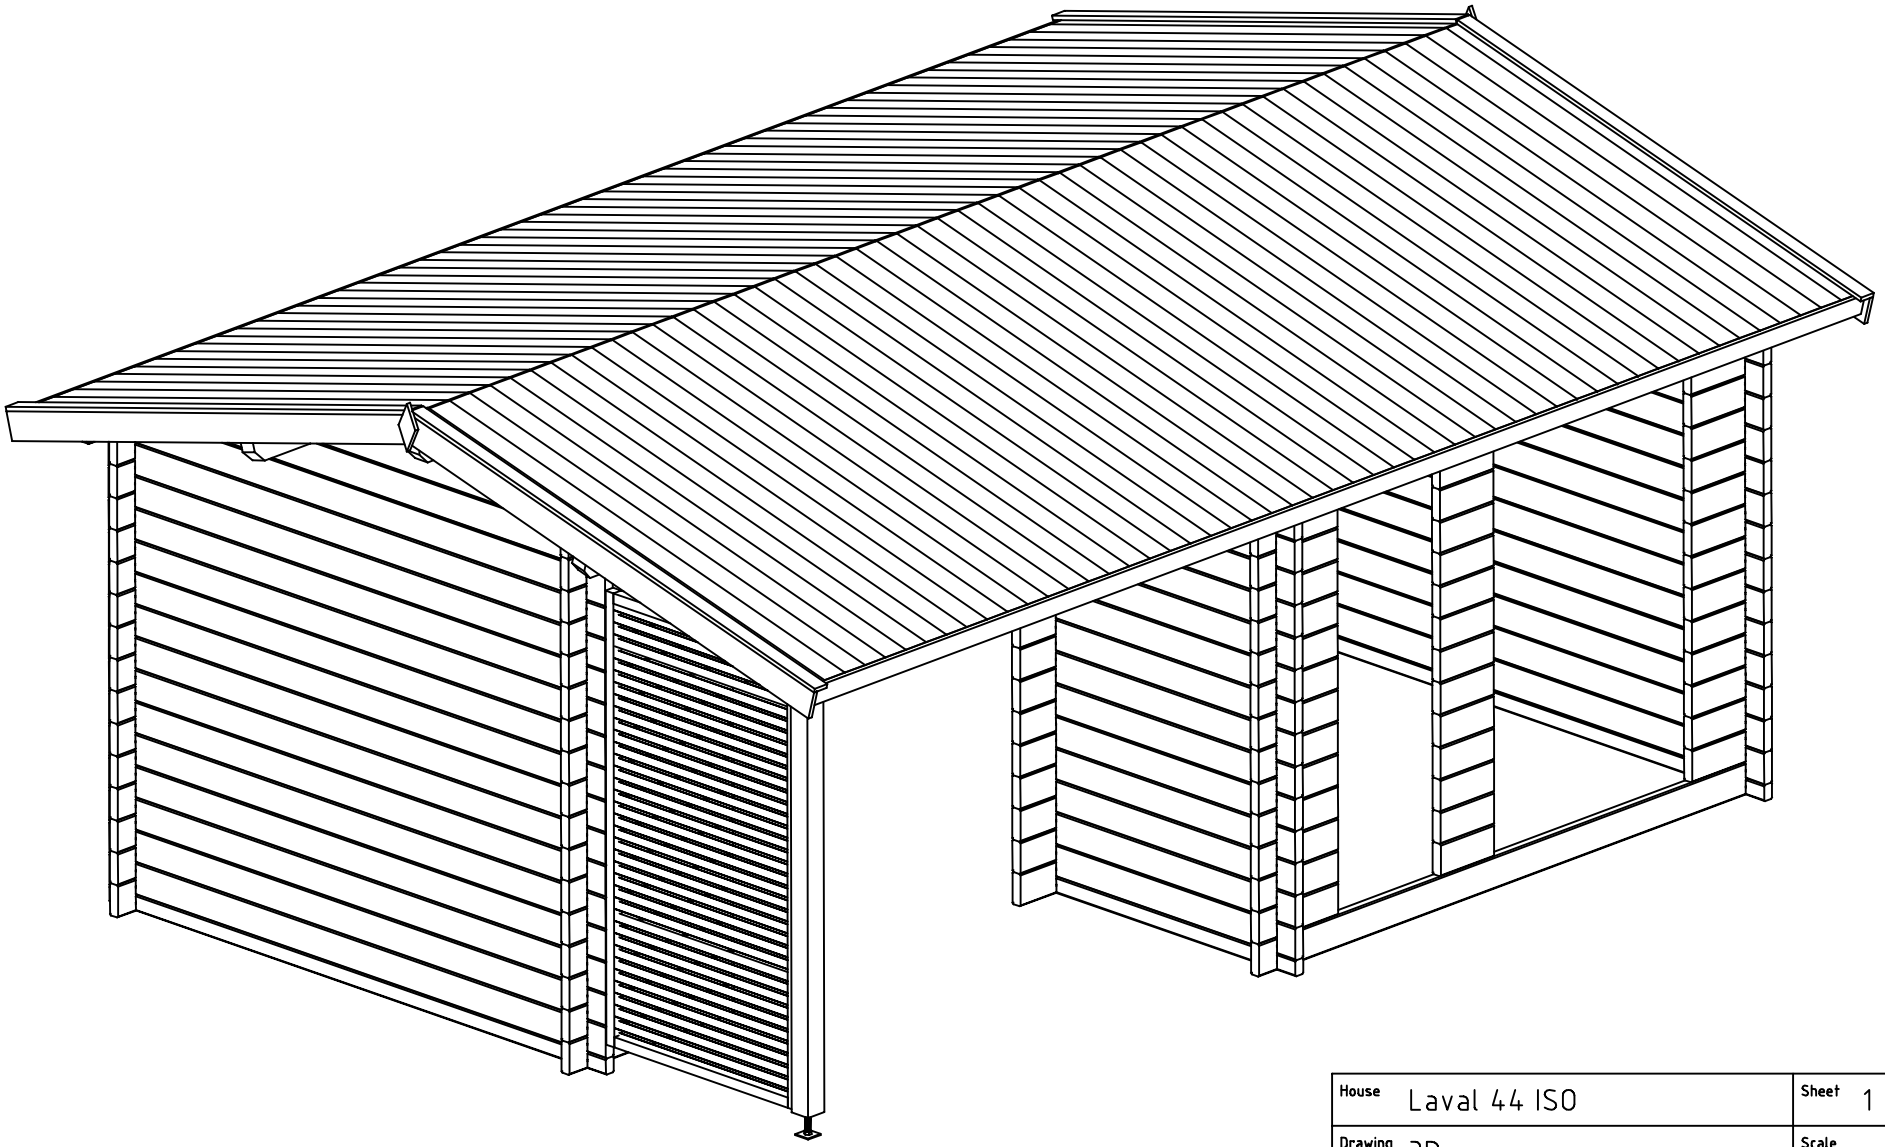

House	Laval 44 ISO	Sheet	1
Drawing	3D	Scale	
Material	44x135	Date	13.04.2020
Drawer	RP	File	Laval 44 ISO 3D.dwg

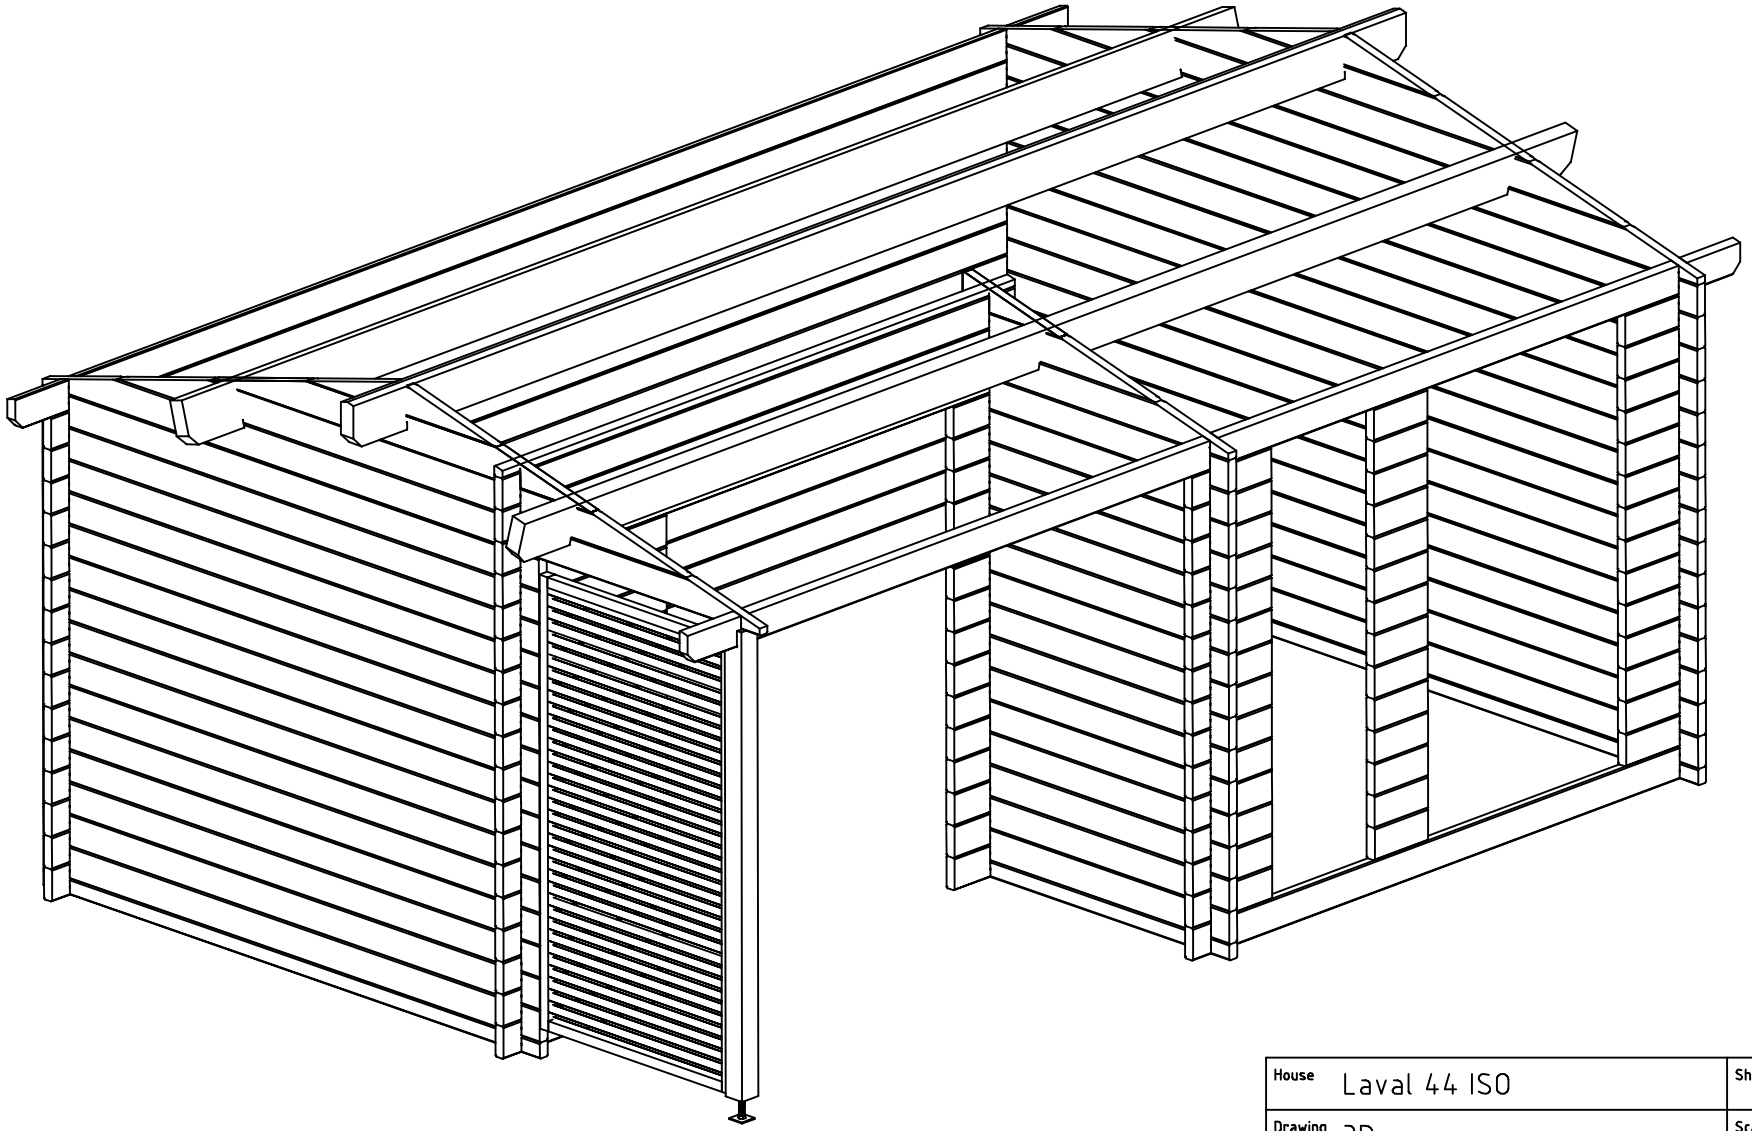

House	Laval 44 ISO	Sheet	2
Drawing	3D	Scale	
Material	44x135	Date	13.04.2020
Drawer	RP	File	Laval 44 ISO 3D.dwg

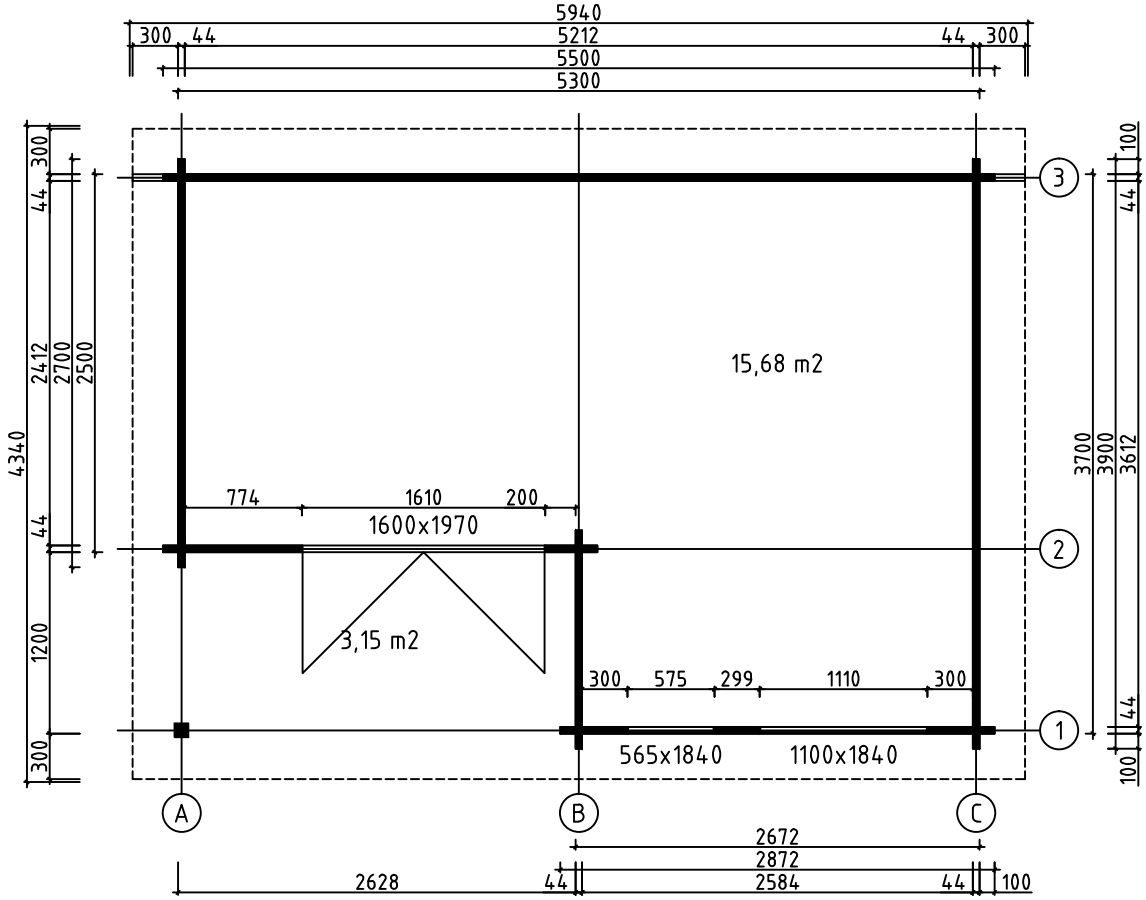

House	Laval 44 ISO	Sheet	3
Drawing	GROUNDPLAN	Scale	1:50
Material	44x135	Date	13.04.2020
Drawer	RP	File	Laval 44 ISO.dwg

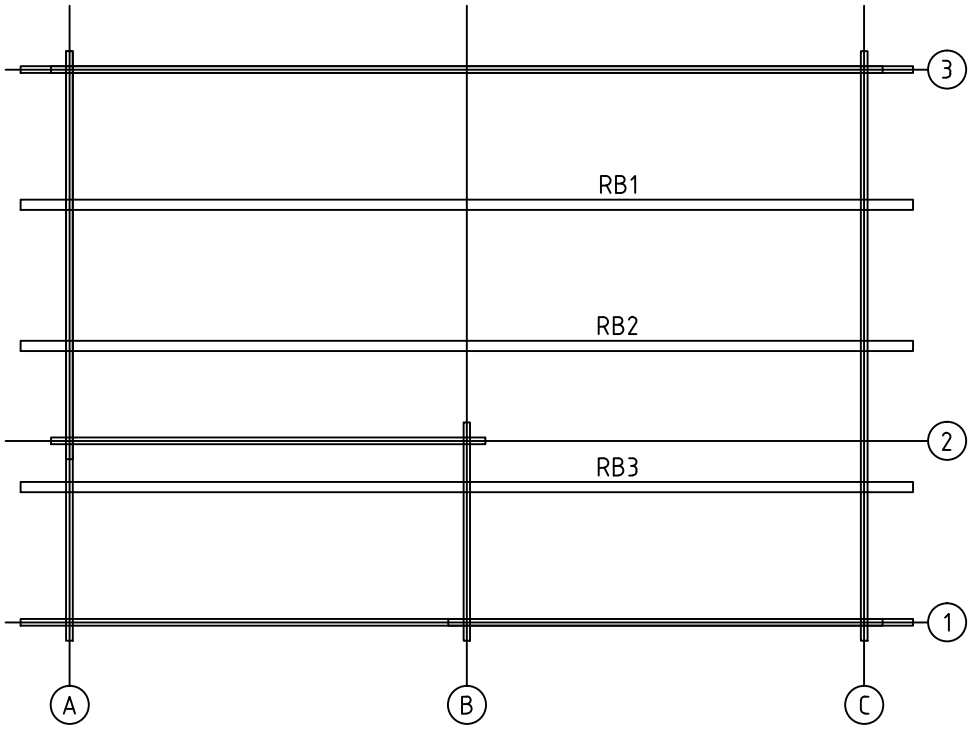

House	Laval 44 ISO	Sheet	6
Drawing	ROOFBEAMS	Scale	1:50
Material	68x190	Date	13.04.2020
Drawer	RP	File	Laval 44 ISO.dwg

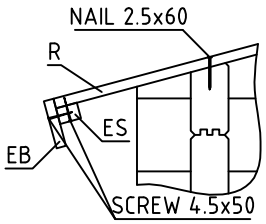

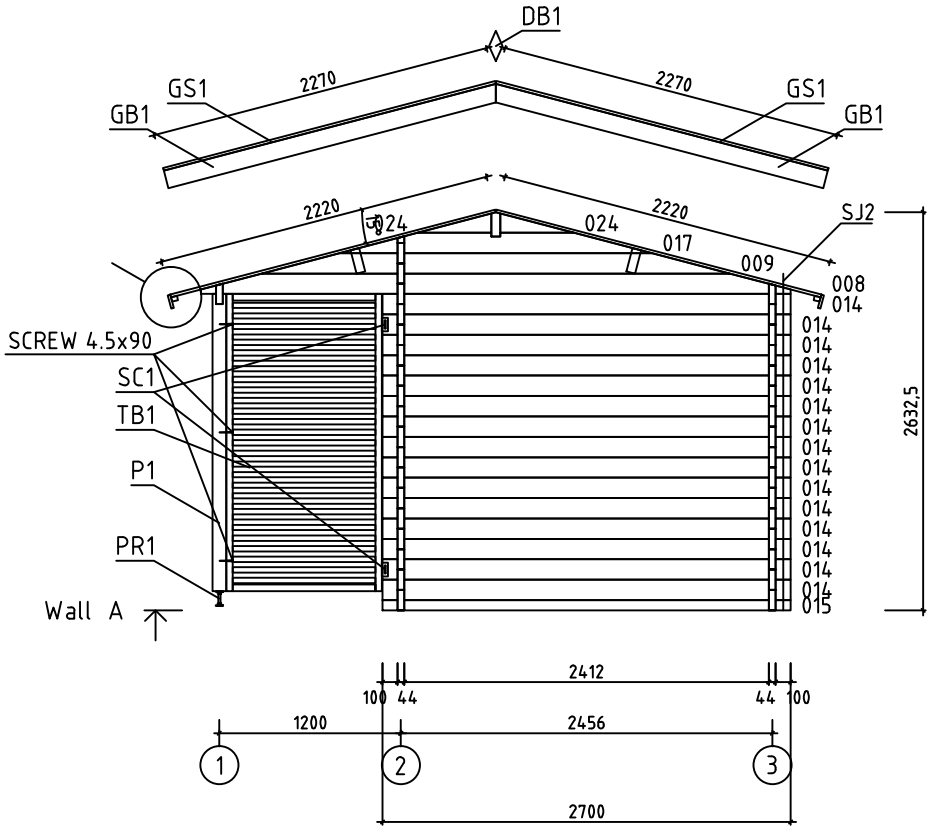

House	Laval 44 ISO	Sheet	5
Drawing	WALL A	Scale	1:50
Material	44x135	Date	13.04.2020
Drawer	RP	File	Laval 44 ISO.dwg

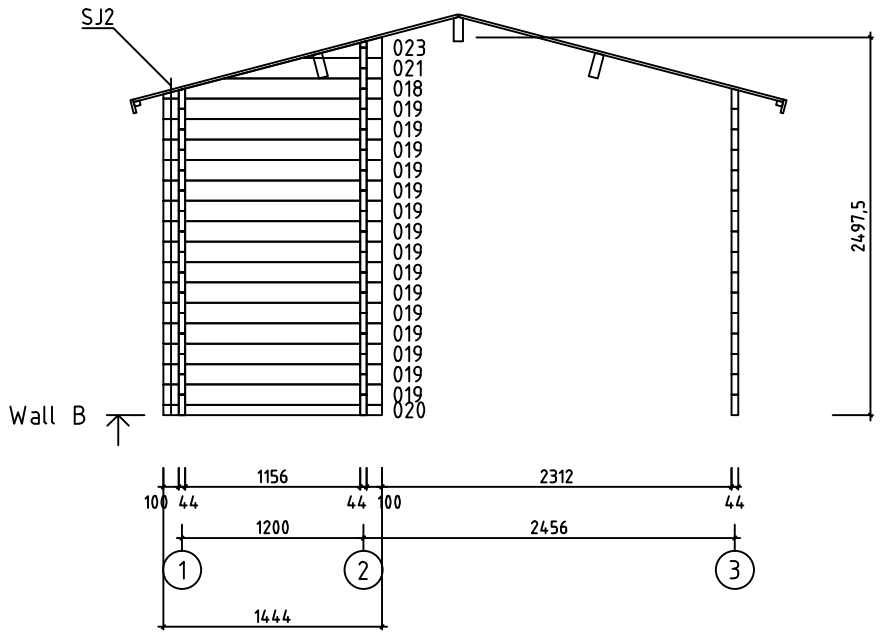

House	Laval 44 ISO	Sheet	6
Drawing	WALL B	Scale	1:50
Material	44x135	Date	13.04.2020
Drawer	RP	File	Laval 44 ISO.dwg

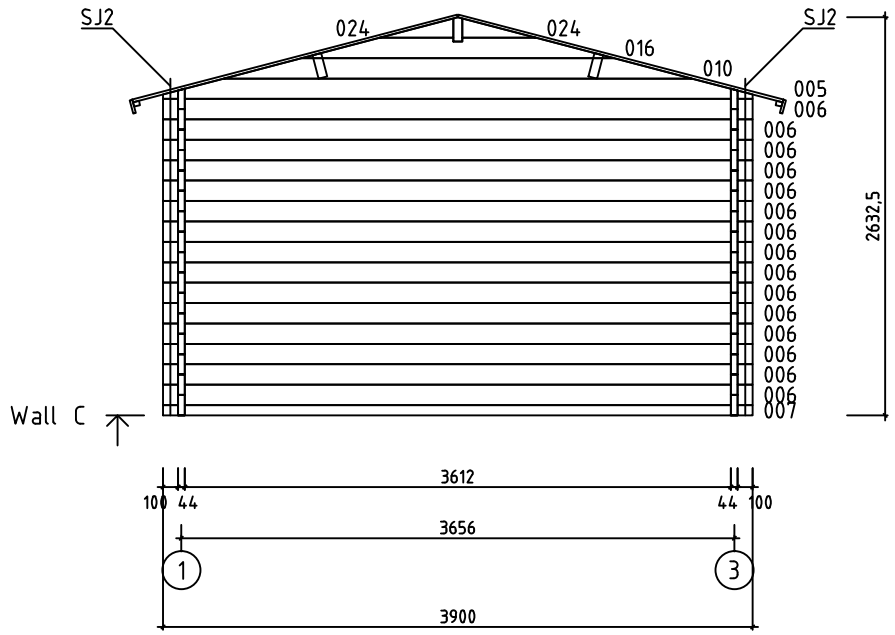

House	Laval 44 ISO	Sheet	7
Drawing	WALL C	Scale	1:50
Material	44x135	Date	13.04.2020
Drawer	RP	File	Laval 44 ISO.dwg

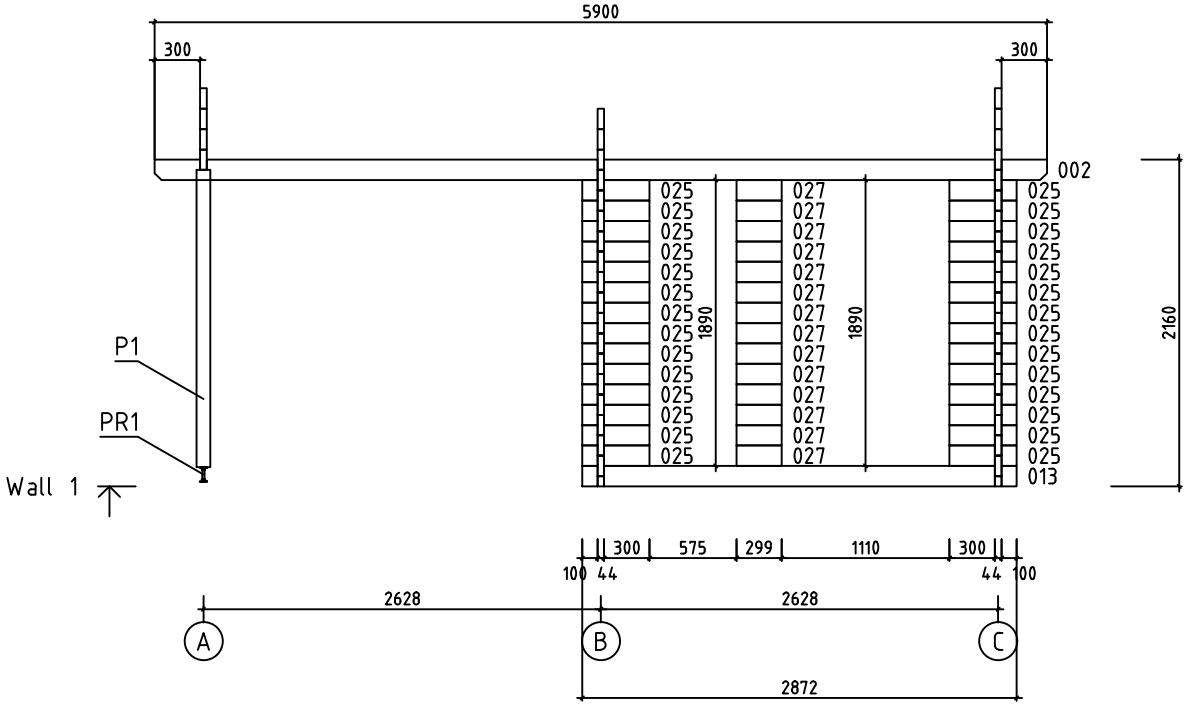

House	Laval 44 ISO	Sheet	8
Drawing	WALL 1	Scale	1:50
Material	44x135	Date	13.04.2020
Drawer	RP	File	Laval 44 ISO.dwg

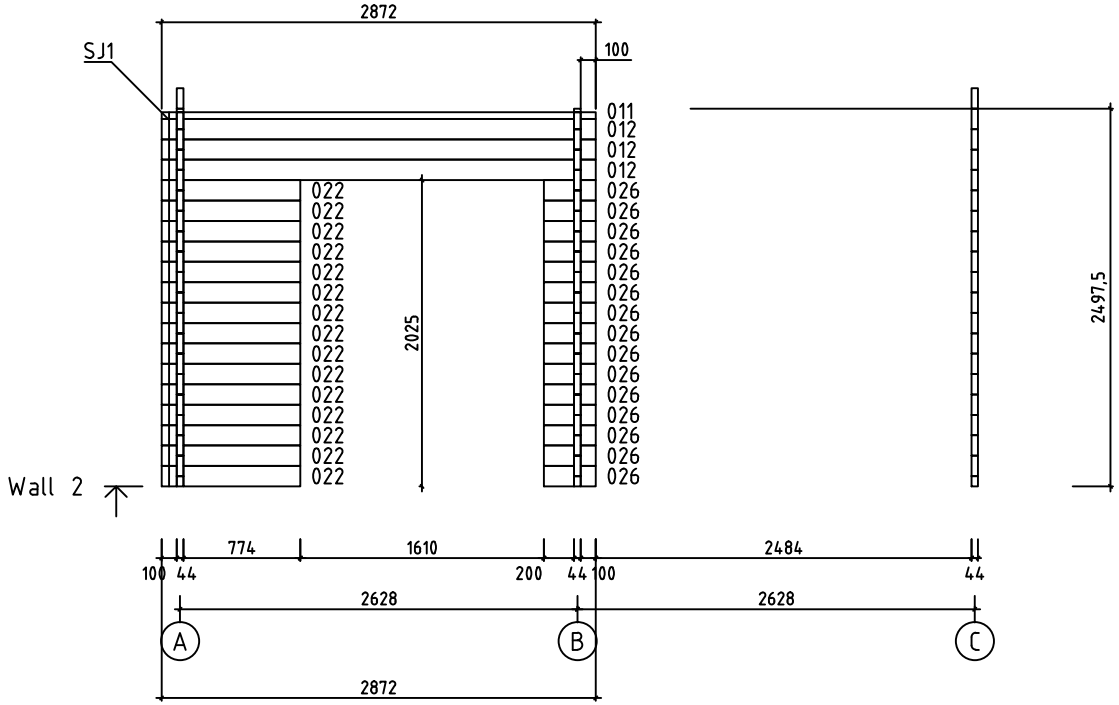

House	Laval 44 ISO	Sheet	9
Drawing	WALL 2	Scale	1:50
Material	44x135	Date	13.04.2020
Drawer	RP	File	Laval 44 ISO.dwg

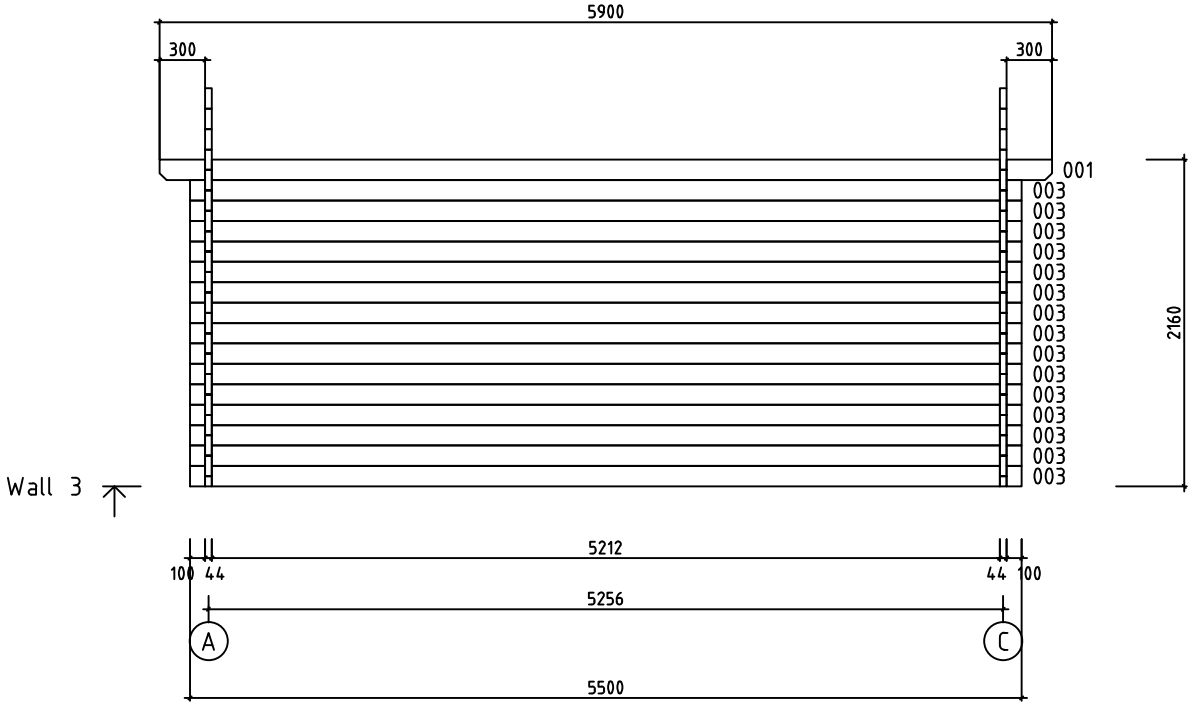

House	Laval 44 ISO	Sheet	10
Drawing	WALL 3	Scale	1:50
Material	44x135	Date	13.04.2020
Drawer	RP	File	Laval 44 ISO.dwg

Pos	Specification-Bestimmung-Spécification	PCS	Profile (mm)	L (mm)
001	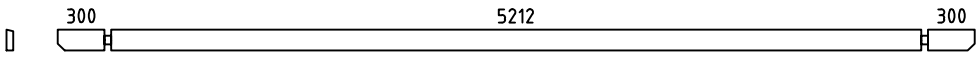	1	44x135	5900
002	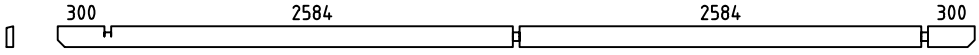	1	44x135	5900
003	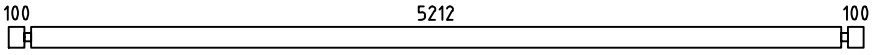	15	44x135	5500
004	SPARE BEAM-ERZATZBOHLE-MADRIER DE RÉSERVE 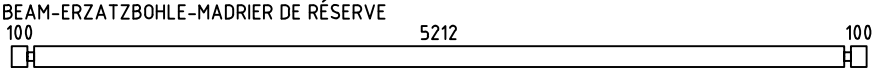	1	44x135	5500
006	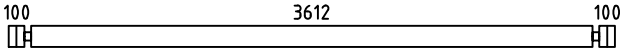	15	44x135	3900
007	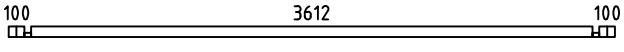	1	44x68	3900
011	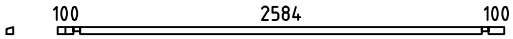	1	44x44	2872
012	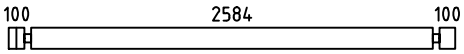	3	44x135	2872
013	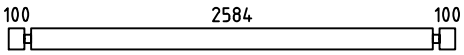	1	44x135	2872
014	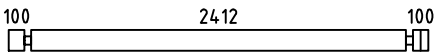	15	44x135	2700
015	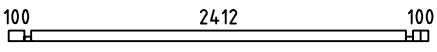	1	44x68	2700
019	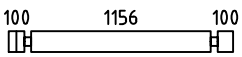	15	44x135	1444
020	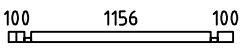	1	44x68	1444
022	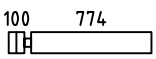	15	44x135	918
025		28	44x135	444
026		15	44x135	344
027		14	44x135	299
WA-1	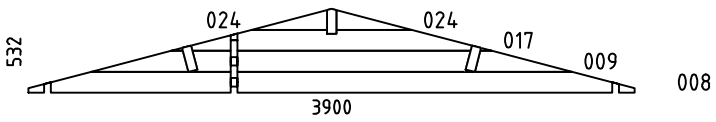	1	44x532	3900
WB-1	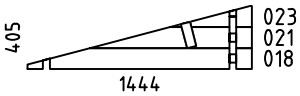	1	44x405	1444
WC-1	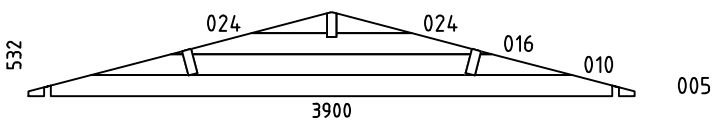	1	44x532	3900
HB	HIT BLOCK-SCHLAGHÖLZER-MADRIERS D´ASSEMBLAGE 	2	44x135	300
P1	POST-PFOSTEN-POTEAU 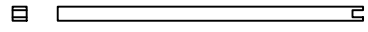	1	90x90	1965

House Laval 44 ISO	Material	File Laval 44 ISO.dwg	Sheet 11

Pos	Specification-Bestimmung-Spécification	PCS	Profile (mm)	L (mm)
RB3	ROOFBEAMS-DACHBALKEN-SOLIVES DE PLAFOND 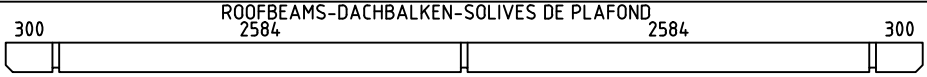	1	68x190	5900
RB1	ROOFBEAMS-DACHBALKEN-SOLIVES DE PLAFOND 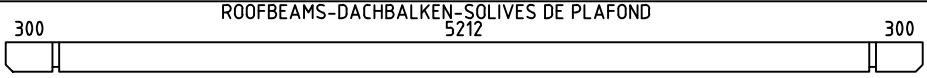	1	68x190	5900
RB2	ROOFBEAMS-DACHBALKEN-SOLIVES DE PLAFOND 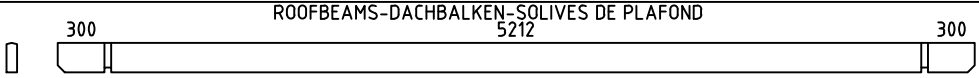	1	68x190	5900
R1	ROOFBOARD-DACHBRETT-VOLIGES or-oder-ou	104+2 136+2	18x114 18x88	2220
GB1	GABLE BOARD-GIEBELBLENDE-PLANCHE DE RIVE 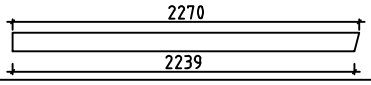	4	18x120	2270
GS1	ROOF FELT FILLET-GIEBELLEISTE-BAGUETTES POUR FIXER LES PLANCHES DE RIVE	4	18x70	2270
EB1	EAVE BOARD-TRAUFBRETT-LATTES SOUS VOLIGES	4	18x90	2950
ES1	EAVE SLAT-TRAUFENLEISTE-BAGUETTES POUR FIXER LES LATTES SOUS VOLIGES 	4	30x40	2950
DB1	DIAMOND-RAUTE-ELÉMENTS DE DÉCORATION 	2	18x90	200
TB1	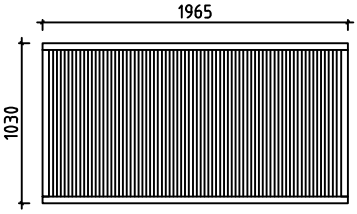	1	50x1030	1965
SJ1	SCREW JOINT-GEWINDESTANGE -TIGES FILETÉS 	1	M10	2500
SJ2	SCREW JOINT-GEWINDESTANGE -TIGES FILETÉS 	4	M10	2170
PR1	POST REGULATOR-PFOSTEN REGLER- PIED MÉTALLIQUE RÉGLABLE POUR POTEAU 	1		
SC1	STEEL CORNER-STAHL ECKE-CONNECTEUR MÉTALLIQUE FOR-FÜR-POUR TB1 	2	35x130	35
	SCREWS-SCHRAUBEN-VISSER FOR-FÜR-POUR SC1	2	⌀6.0	50
	WASHER-SCHEIBE-RONDELLE FOR-FÜR-POUR SC1 	2	⌀6.0	18
	NAIL-NAGEL-CLOUS FOR-FÜR-POUR COATING FOR ROOF-BESCHICHTUNG FÜR DACH-REVÉTEMENT DE TOIT	360	⌀2.5	20
	NAIL-NAGEL-CLOUS FOR-FÜR-POUR R1	420	⌀2.5	60
	SCREWS-SCHRAUBEN-VIS FOR-FÜR-POUR SC1	8	⌀3.5	35
	SCREWS-SCHRAUBEN-VIS FOR-FÜR-POUR GB1, GS1, EB1, ES1, DB1, P1, PR1	90	⌀4.5	50
	SCREWS-SCHRAUBEN-VIS FOR-FÜR-POUR WA-1, WB-1, WC-1 RB1, RB2, RB3	30	⌀6.0	160
	COATING FOR ROOF-BESCHICHTUNG FÜR DACH-REVÉTEMENT DE TOIT 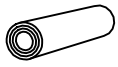	3,0	R = 15m	

House Laval 44 ISO	Material	File Laval 44 ISO.dwg	Sheet 12

Pos	Specification-Bestimmung-Spécification	PCS	Profile (mm)	L (mm)
	DOUBLEDOOR-DOPPELTÜR-DOUBLE PORTE (right-rechts-droit) ORT_ECO P 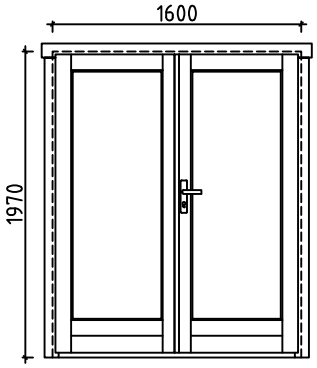 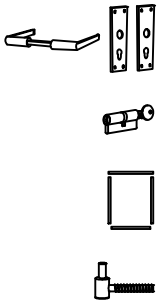	1 1 1 1 6	1600	1970
	DOUBLE WINDOW-DOPPEL FENSTER-DOUBLE FENÉTRE P (right-rechts-droit) ORT_ECO 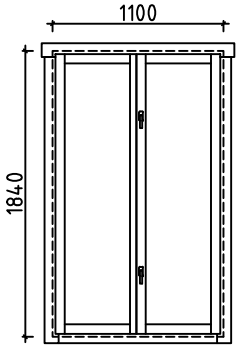 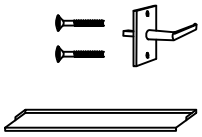	1 2 1	1100	1840
	WINDOW-FENSTER-FENÉTRE (right-rechts-droit) ORT_ECO P 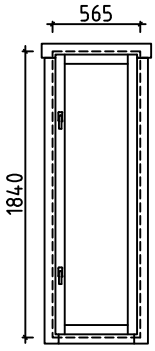 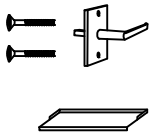	1 2 1	565	1840

House Laval 44 ISO	Material	File Laval 44 ISO.dwg	Sheet 13

#001	3	5900	1
#002	1	5900	1
#003	3	5500	15
#004		5500	1
#005	C	3900	1
#006	C	3900	15
#007	C	3900	1
#008	A	3900	1
#009	A	3096	1
#010	C	3096	1
#011	2	2872	1
#012	2	2872	3
#013	1	2872	1
#014	A	2700	15
#015	A	2700	1
#016	C	2064	1
#017	A	2064	1
#018	B	1444	1
#019	B	1444	15
#020	B	1444	1
#021	B	1042	1
#022	2	918	15
#023	B	526	1
#024	A,C	486	4
#025	1	444	28
#026	2	344	15
#027	1	299	14