

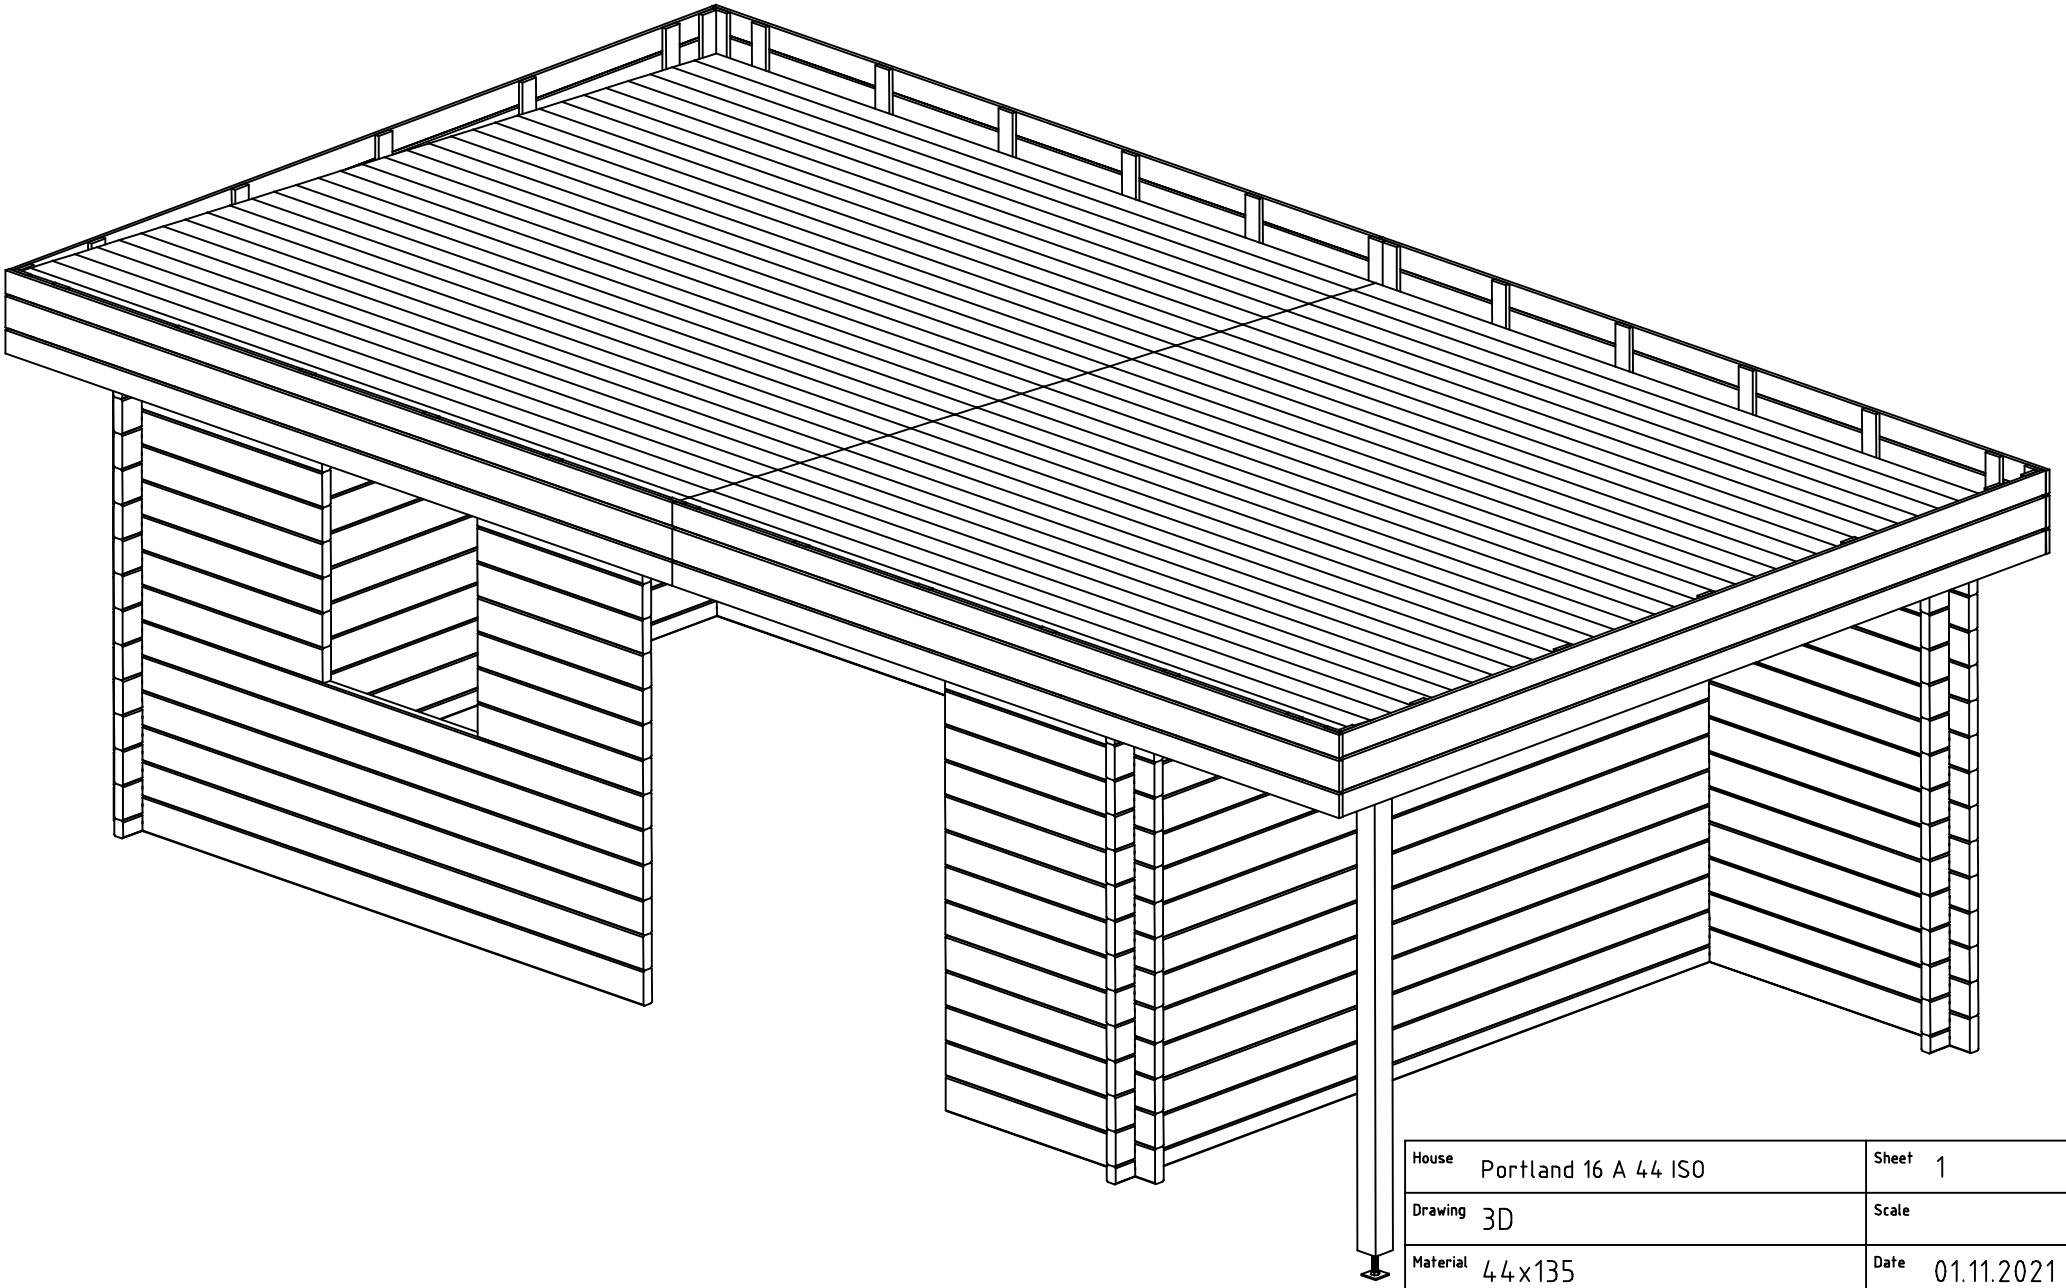



House	Portland 16 A 44 ISO	Sheet	1
Drawing	3D	Scale	
Material	44x135	Date	01.11.2021
Drawer	RP	File	Portland 16 A 44 ISO 3D.dwg

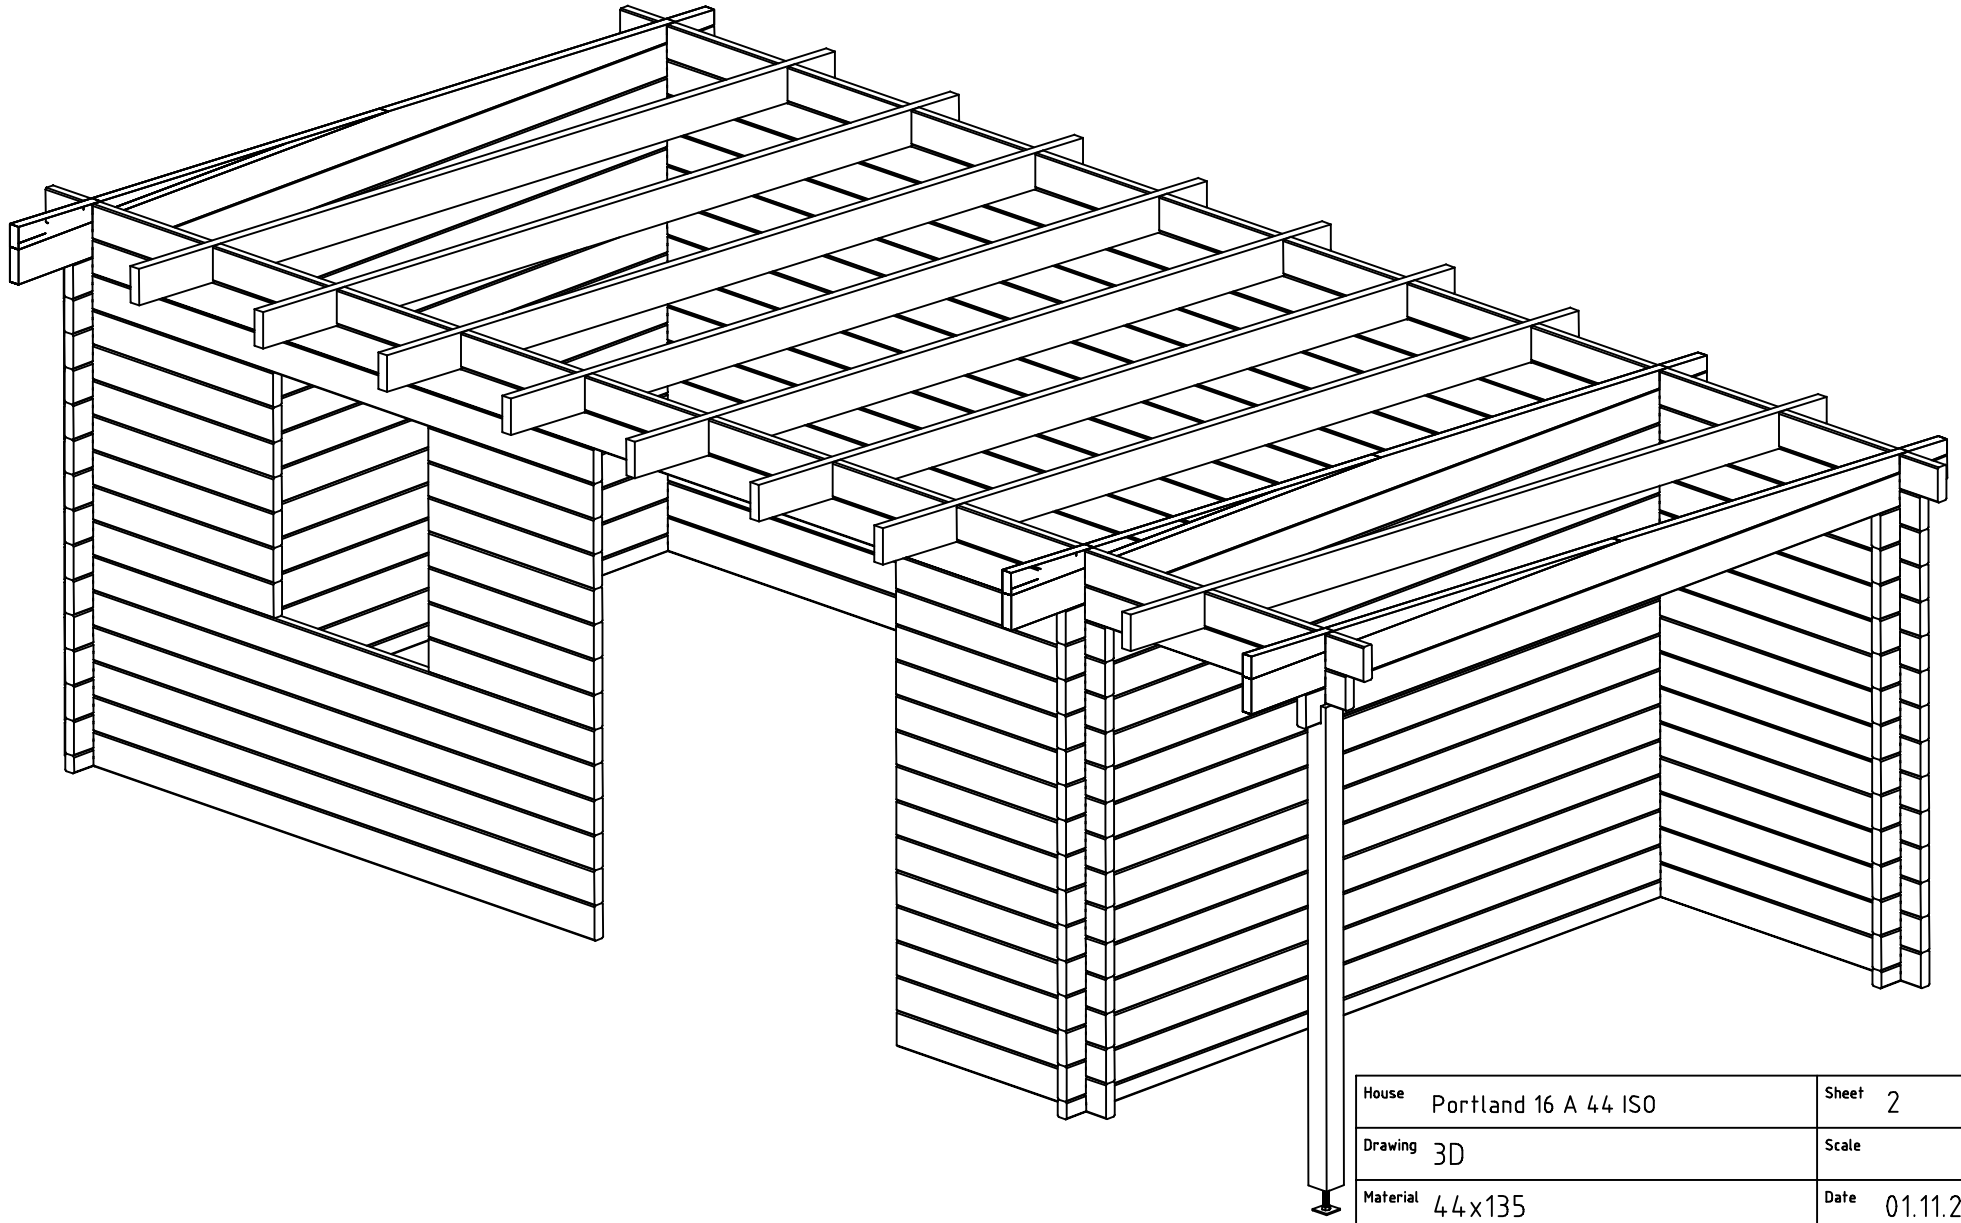


House	Portland 16 A 44 ISO	Sheet	2
Drawing	3D	Scale	
Material	44x135	Date	01.11.2021
Drawer	RP	File	Portland 16 A 44 ISO 3D.dwg

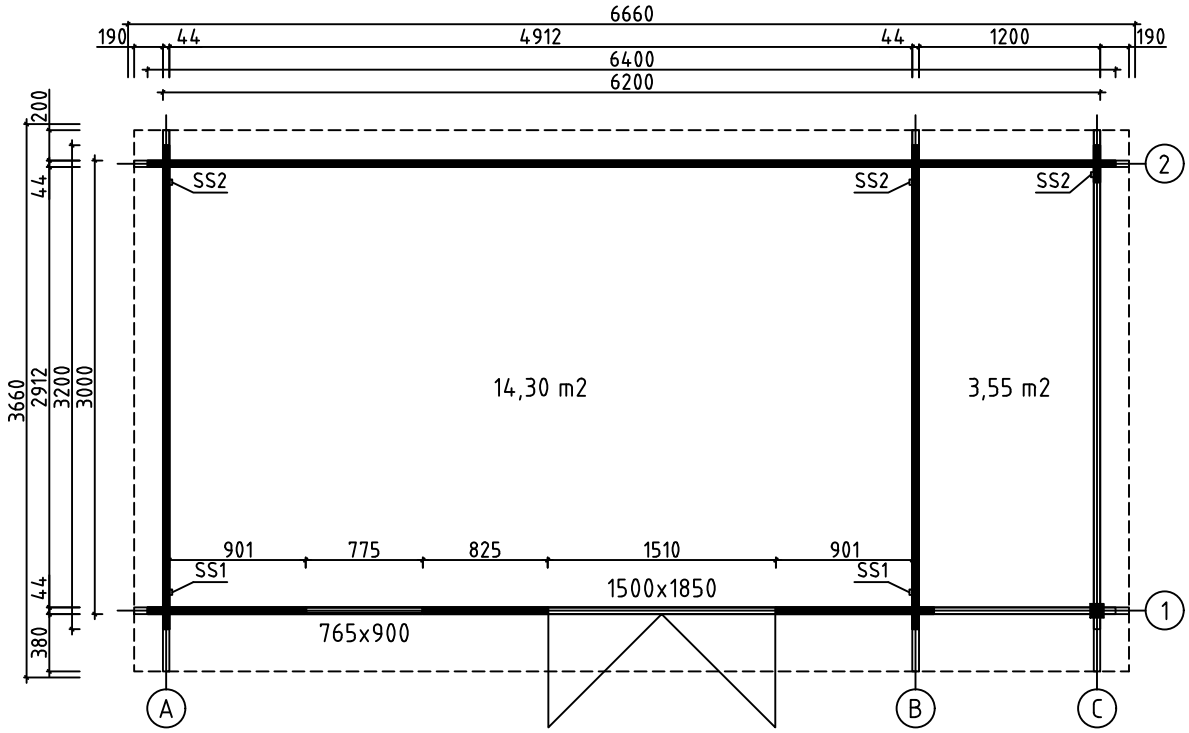



House	Portland 16 A 44 ISO	Sheet	3
Drawing	GROUNDPLAN	Scale	1:50
Material	44x135	Date	01.11.2021
Drawer	RP	File	Portland 16 A 44 ISO.dwg

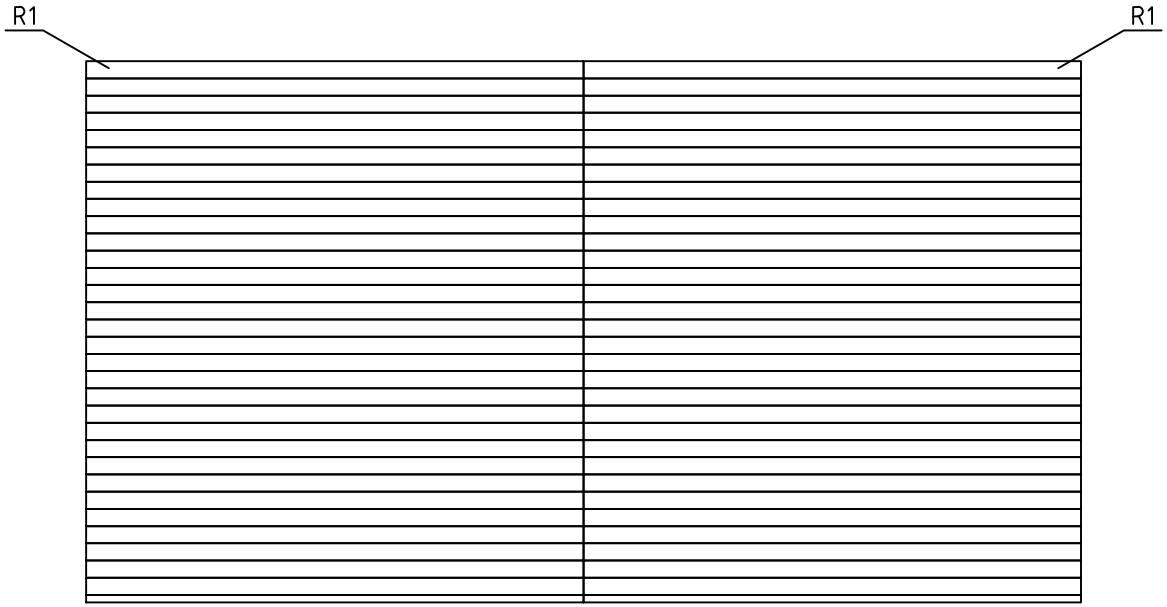


House	Portland 16 A 44 ISO	Sheet	4
Drawing	ROOFBOARD	Scale	1:50
Material	18x114	Date	01.11.2021
Drawer	RP	File	Portland 16 A 44 ISO.dwg

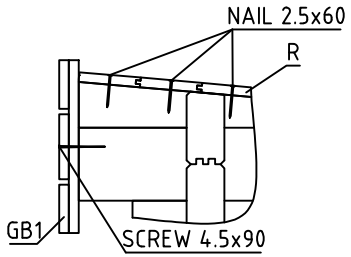

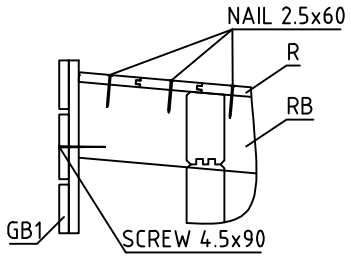


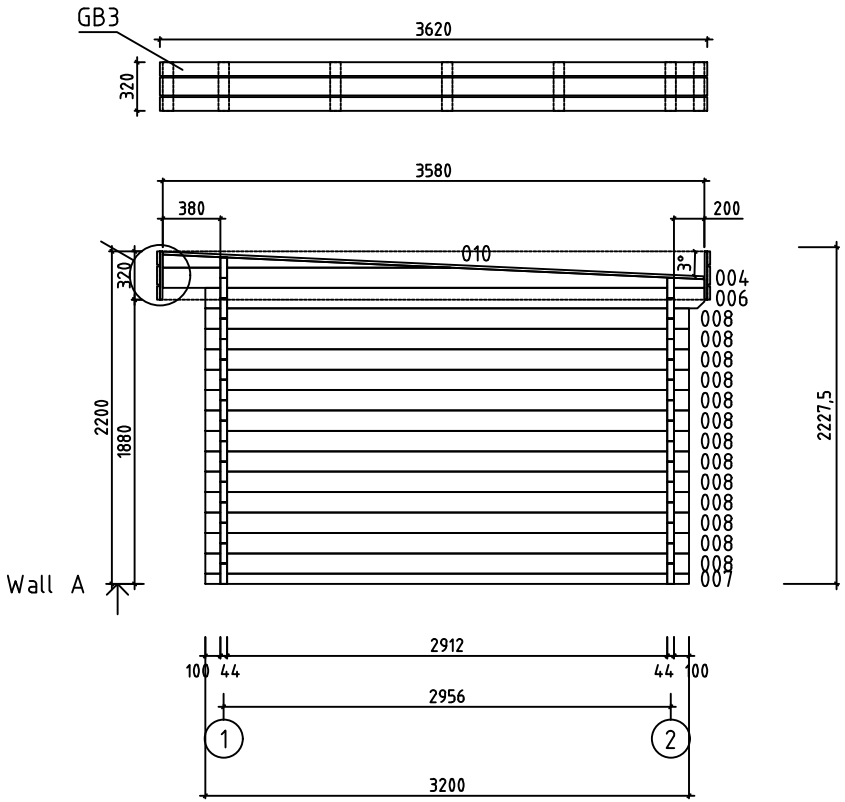



House	Portland 16 A 44 ISO	Sheet	5
Drawing	WALL A	Scale	1:50
Material	44x135	Date	01.11.2021
Drawer	RP	File	Portland 16 A 44 ISO.dwg

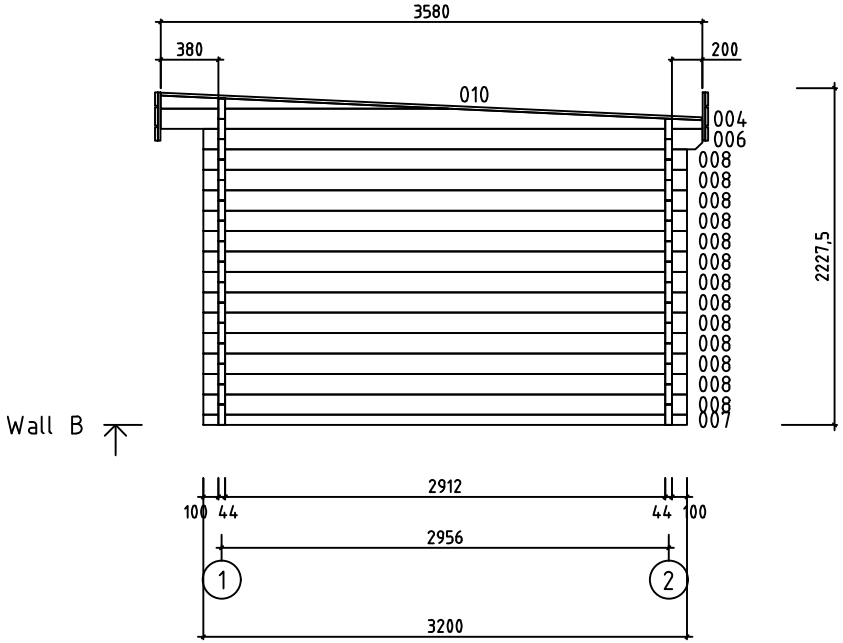


House	Portland 16 A 44 ISO	Sheet	6
Drawing	WALL B	Scale	1:50
Material	44x135	Date	01.11.2021
Drawer	RP	File	Portland 16 A 44 ISO.dwg

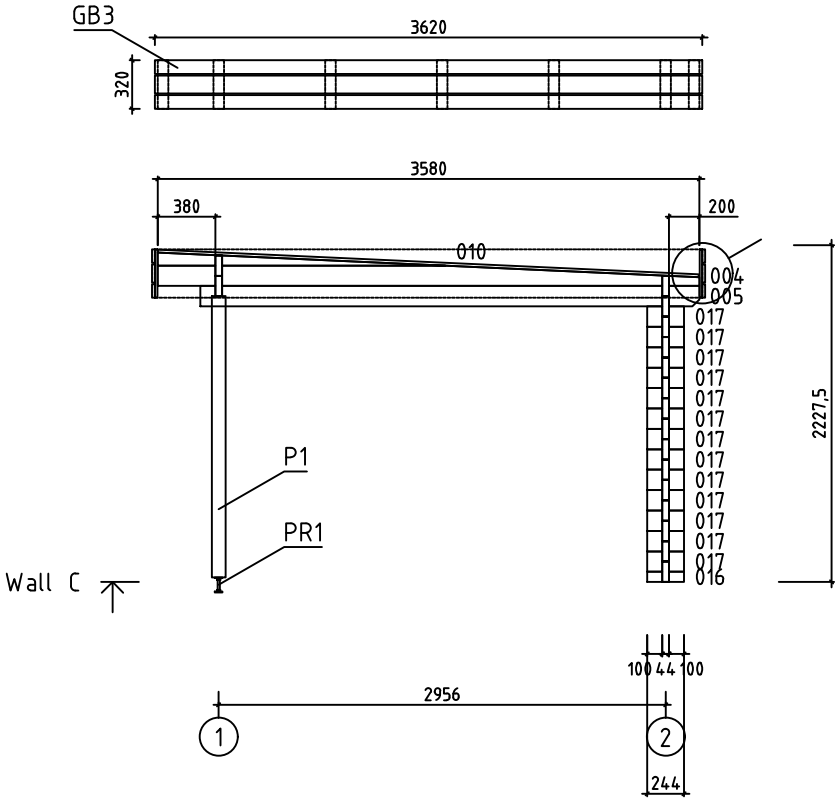


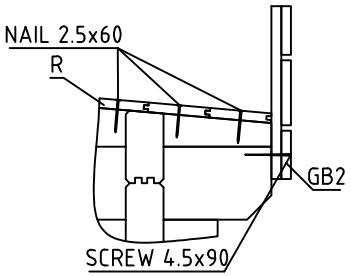


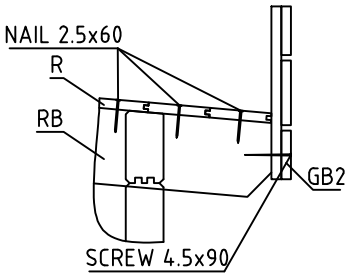

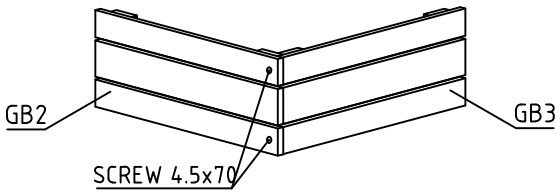


House	Portland 16 A 44 ISO	Sheet	7
Drawing	WALL C	Scale	1:50
Material	44x135	Date	01.11.2021
Drawer	RP	File	Portland 16 A 44 ISO.dwg

















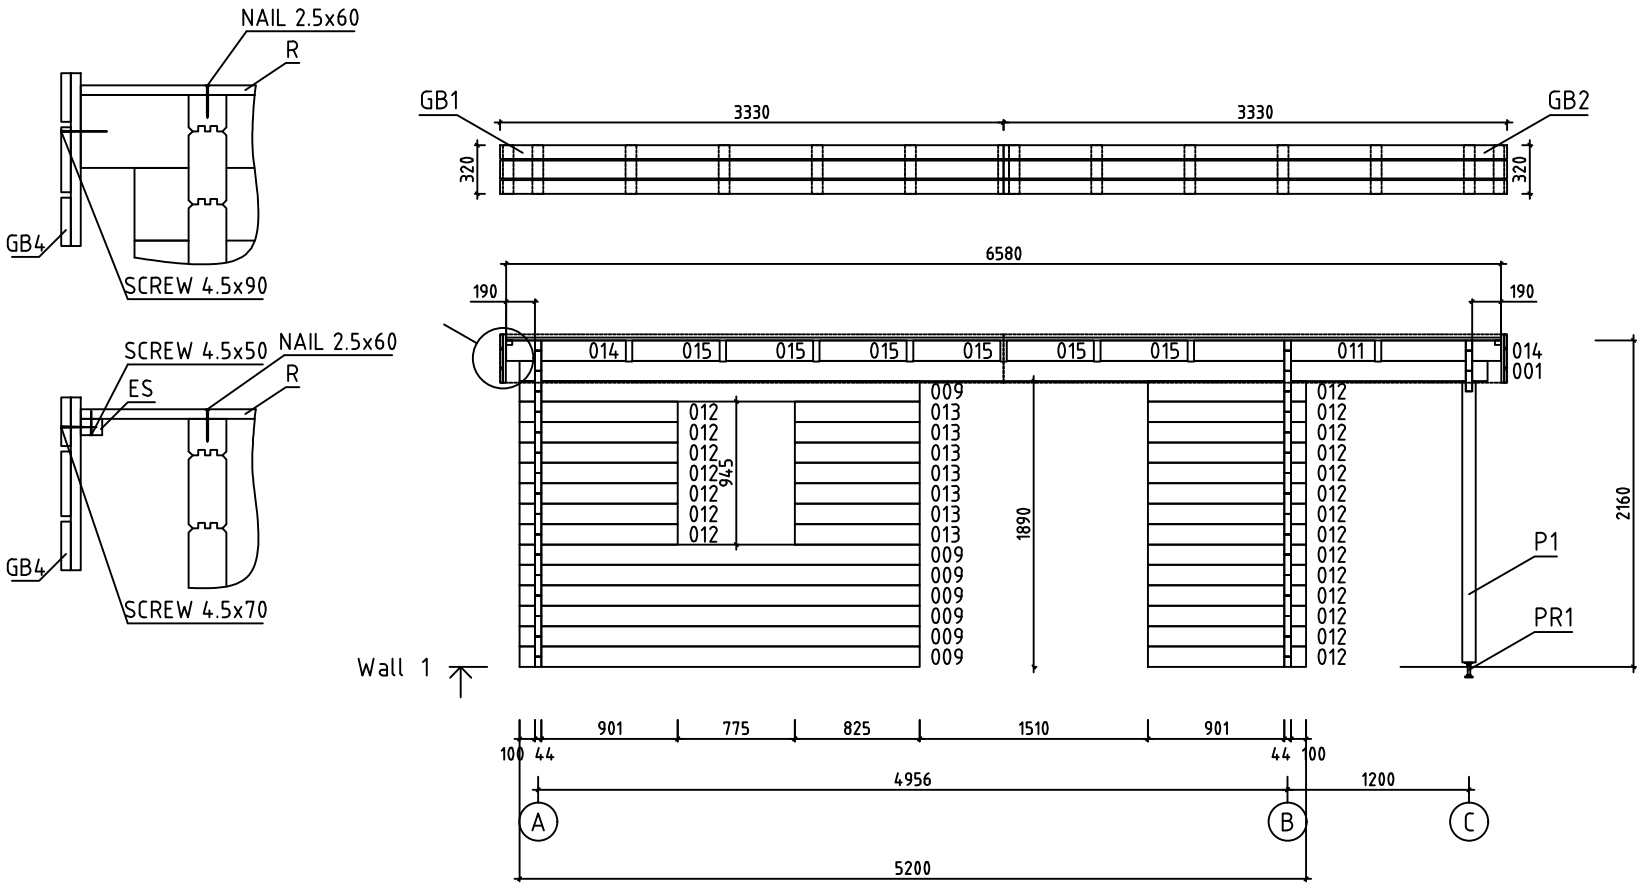


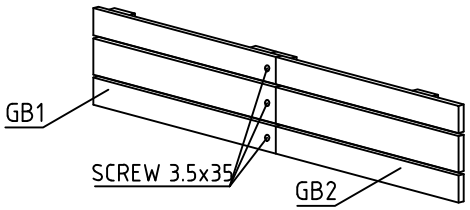



House	Portland 16 A 44 ISO	Sheet	8
Drawing	WALL 1	Scale	1:50
Material	44x135	Date	01.11.2021
Drawer	RP	File	Portland 16 A 44 ISO.dwg

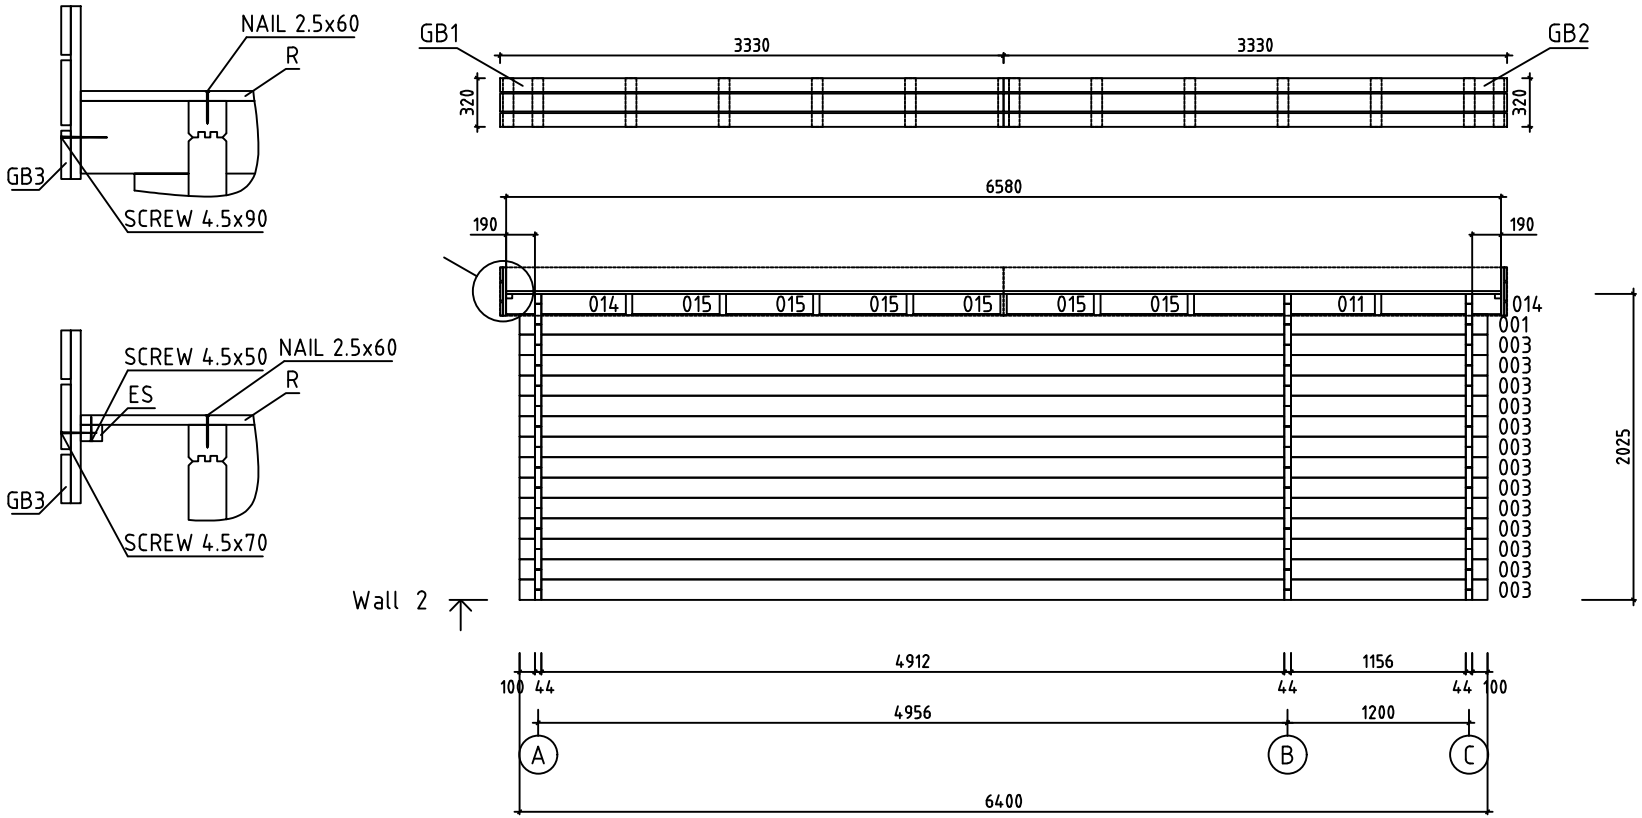


House	Portland 16 A 44 ISO	Sheet	9
Drawing	WALL 2	Scale	1:50
Material	44x135	Date	01.11.2021
Drawer	RP	File	Portland 16 A 44 ISO.dwg

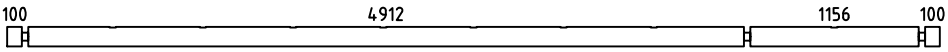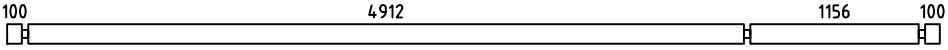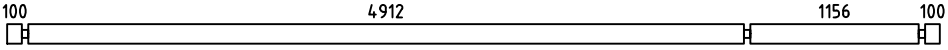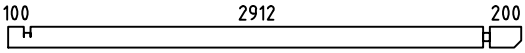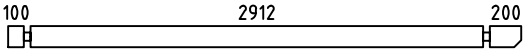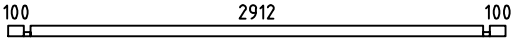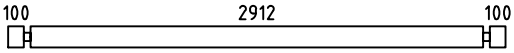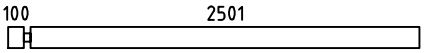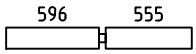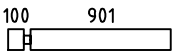 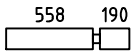 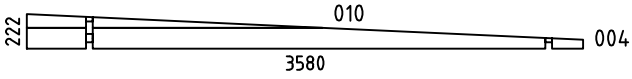 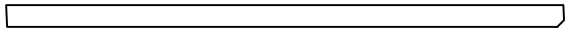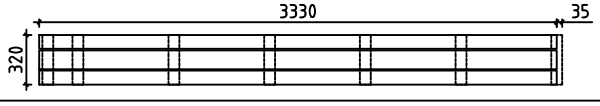Pos	Specification-Bestimmung-Spécification	PCS	Profile (mm)	L (mm)
001		2	44x135	6400
002	SPARE BEAM-ERZATZBOHLE-MADRIER DE RÉSERVE 	1	44x135	6400
003		13	44x135	6400
005		1	44x135	3300
006		2	44x135	3300
007		2	44x68	3200
008		26	44x135	3200
009		7	44x135	2645
011	 PM	2	44x135	1195
012		21	44x135	1045
013		7	44x135	825
014	 PM	4	44x135	792
015	 PM	12	44x135	576
016		1	44x68	244
017		13	44x135	244
WA-1 WB-1 WC-1		3	44x222	3580
HB	HIT BLOCK-SCHLAGHÖLZER-MADRIERS D´ASSEMBLAGE 	2	44x135	300
P1	POST-PFOSTEN-POTEAU 	1	90x90	1860
RB1	ROOFBEAMS-DACHBALKEN-SOLIVES DE PLAFOND 	8	43x140	3591
R1	ROOFBOARD-DACHBRETT-VOLIGES or-oder-ou	64+2 84+2	18x114 18x88	3290
GB1	ASSEMBLY REQUIRED-MONTAGE ERFORDERLICH-ASSEMBLAGE REQUIS 	2	36x320	3330 +35
GB2	ASSEMBLY REQUIRED-MONTAGE ERFORDERLICH-ASSEMBLAGE REQUIS 	2	36x320	3330

House Portland 16 A 44 ISO	Material	File Portland 16 A 44 ISO.dwg	Sheet 10

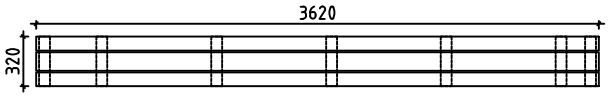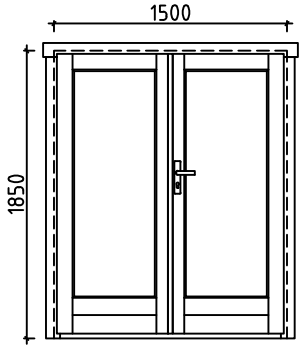Pos	Specification-Bestimmung-Spécification	PCS	Profile (mm)	L (mm)
GB3	ASSEMBLY REQUIRED-MONTAGE ERFORDERLICH-ASSEMBLAGE REQUIS 	2	36x320	3620
ES1	EAVE SLAT-TRAUFENLEISTE-BAGUETTES POUR FIXER LES LATTES SOUS VOLIGES	2	30x40	2915
ES2	EAVE SLAT-TRAUFENLEISTE-BAGUETTES POUR FIXER LES LATTES SOUS VOLIGES	2	30x40	380
ES3	EAVE SLAT-TRAUFENLEISTE-BAGUETTES POUR FIXER LES LATTES SOUS VOLIGES	2	30x40	200
SS1	STORM SLAT-STURMLEISTE -BAGUETTE DE TEMPETE TYPE 2	2	18x35	1990
SS2	STORM SLAT-STURMLEISTE -BAGUETTE DE TEMPETE TYPE 2	3	18x35	1930
PR1	POST REGULATOR-PFOSTEN REGLER- PIED MÉTALLIQUE RÉGLABLE POUR POTEAU	1		
	SCREWS-SCHRAUBEN-VISSER FOR-FÜR-POUR SS1, SS2	10	M8	90
	WASHER-SCHEIBE-RONDELLE FOR-FÜR-POUR SS1, SS2	10	M8	
	NUT-NUSS-ÉCROU FOR-FÜR-POUR SS1, SS2	10	M8	
	NAIL-NAGEL-CLOUS FOR-FÜR-POUR COATING FOR ROOF-BESCHICHTUNG FÜR DACH-REVÉTEMENT DE TOIT	330	⌀2.5	20
	NAIL-NAGEL-CLOUS FOR-FÜR-POUR R1	510	⌀2.5	60
	SCREWS-SCHRAUBEN-VIS FOR-FÜR-POUR GB1, GB2, GB3	258	⌀3.5	35
	SCREWS-SCHRAUBEN-VIS FOR-FÜR-POUR ES1, ES2, ES3	20	⌀4.5	50
	SCREWS-SCHRAUBEN-VIS FOR-FÜR-POUR GB1, GB2, GB3	20	⌀4.5	70
	SCREWS-SCHRAUBEN-VIS FOR-FÜR-POUR GB1, GB2, GB3	40	⌀4.5	90
	SCREWS-SCHRAUBEN-VIS FOR-FÜR-POUR 011, 014, 015 WA-1, WB-1, RB1	70	⌀6.0	160
	COATING FOR ROOF-BESCHICHTUNG FÜR DACH-REVÉTEMENT DE TOIT	2,0	R = 15m	
	DOUBLEDOOR-DOPPELTÜR-DOUBLE PORTE (right-rechts-droit) ORT_ECO P 	1	1500	1850
		1		
		1		
		1		
		6		


House Portland 16 A 44 ISO	Material	File Portland 16 A 44 ISO.dwg	Sheet 11

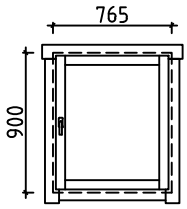
Pos	Specification-Bestimmung-Spécification	PCS	Profile (mm)	L (mm)
	WINDOW-FENSTER-FENÉTRE (right-rechts-droit) ORT_ECO P	1	765	900
	 	1		
		1		

House Portland 16 A 44 ISO	Material	File Portland 16 A 44 ISO.dwg	Sheet 12


Pos	Assembly Instructions-Montageanleitungen-Instructions de Montage	PCS	Profile (mm)	L (mm)
L1	BOARD-BRETT-PLANCHE	4	18x120	3330
L2	BOARD-BRETT-PLANCHE	8	18x90	3330
L3	BOARD-BRETT-PLANCHE	2	18x120	3620
L4	BOARD-BRETT-PLANCHE	4	18x90	3620
L5	BOARD-BRETT-PLANCHE	42	18x70	320


GB1 — 2 — 36x320 — 3330 +35

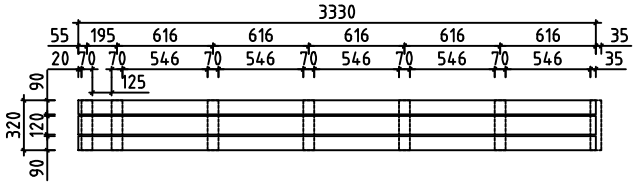

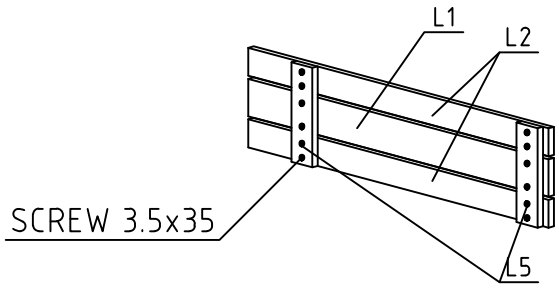



GB2 — 2 — 36x320 — 3330

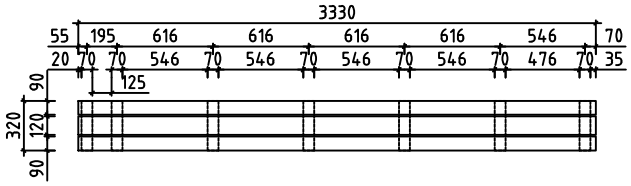

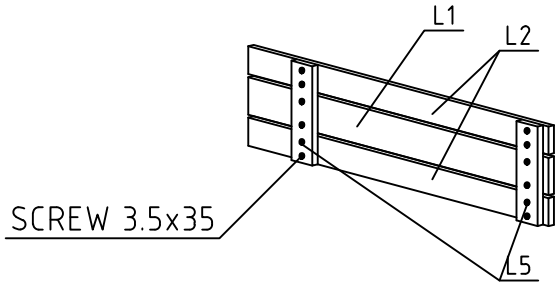

GB3 — 2 — 36x320 — 3620

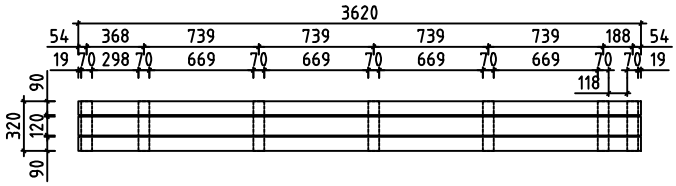

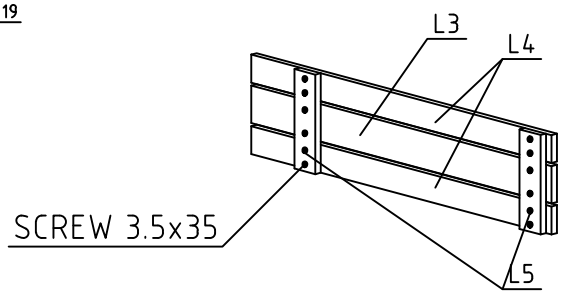

House Portland 16 A 44 ISO	Material	File Portland 16 A 44 ISO.dwg	Sheet 13

#001	1,2	6400	2
#002		6400	1
#003	2	6400	13
#004	A,B,C	3580	3
#005	C	3300	1
#006	A,B	3300	2
#007	A,B	3200	2
#008	A,B	3200	26
#009	1	2645	7
#010	A,B,C	1902	3
#011	1,2	1195	2
#012	1	1045	21
#013	1	825	7
#014	1,2	792	4
#015	1,2	576	12
#016	C	244	1
#017	C	244	13