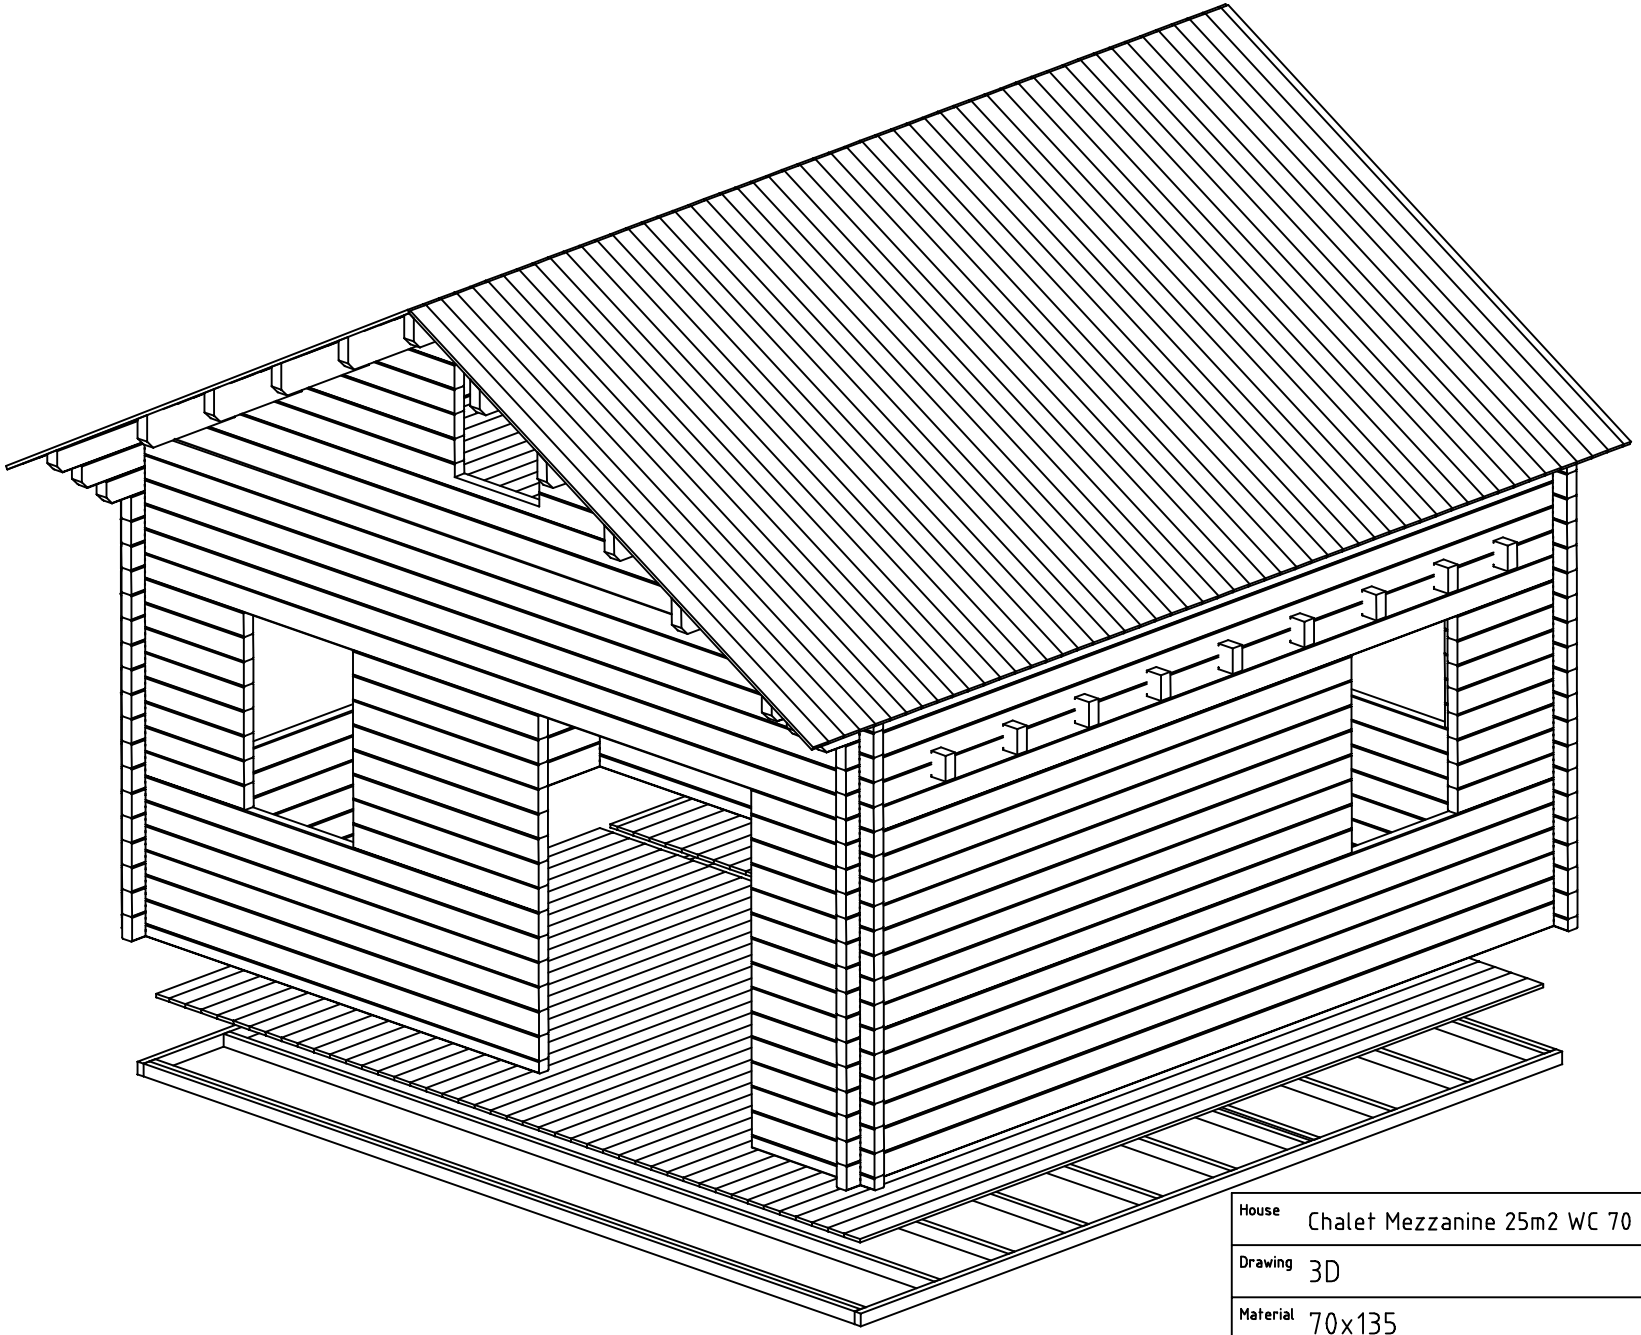

| | | | |
|---|---|---|---|
| House | Chalet Mezzanine 25m2 WC 70 ISO | Sheet | 1 |
| Drawing | 3D | Scale | |
| Material | 70x135 | Date | 29.12.2014 |
| Drawer | RP | File | Chalet Mezzanine 25m2 WC 70 ISO 3D.dwg |

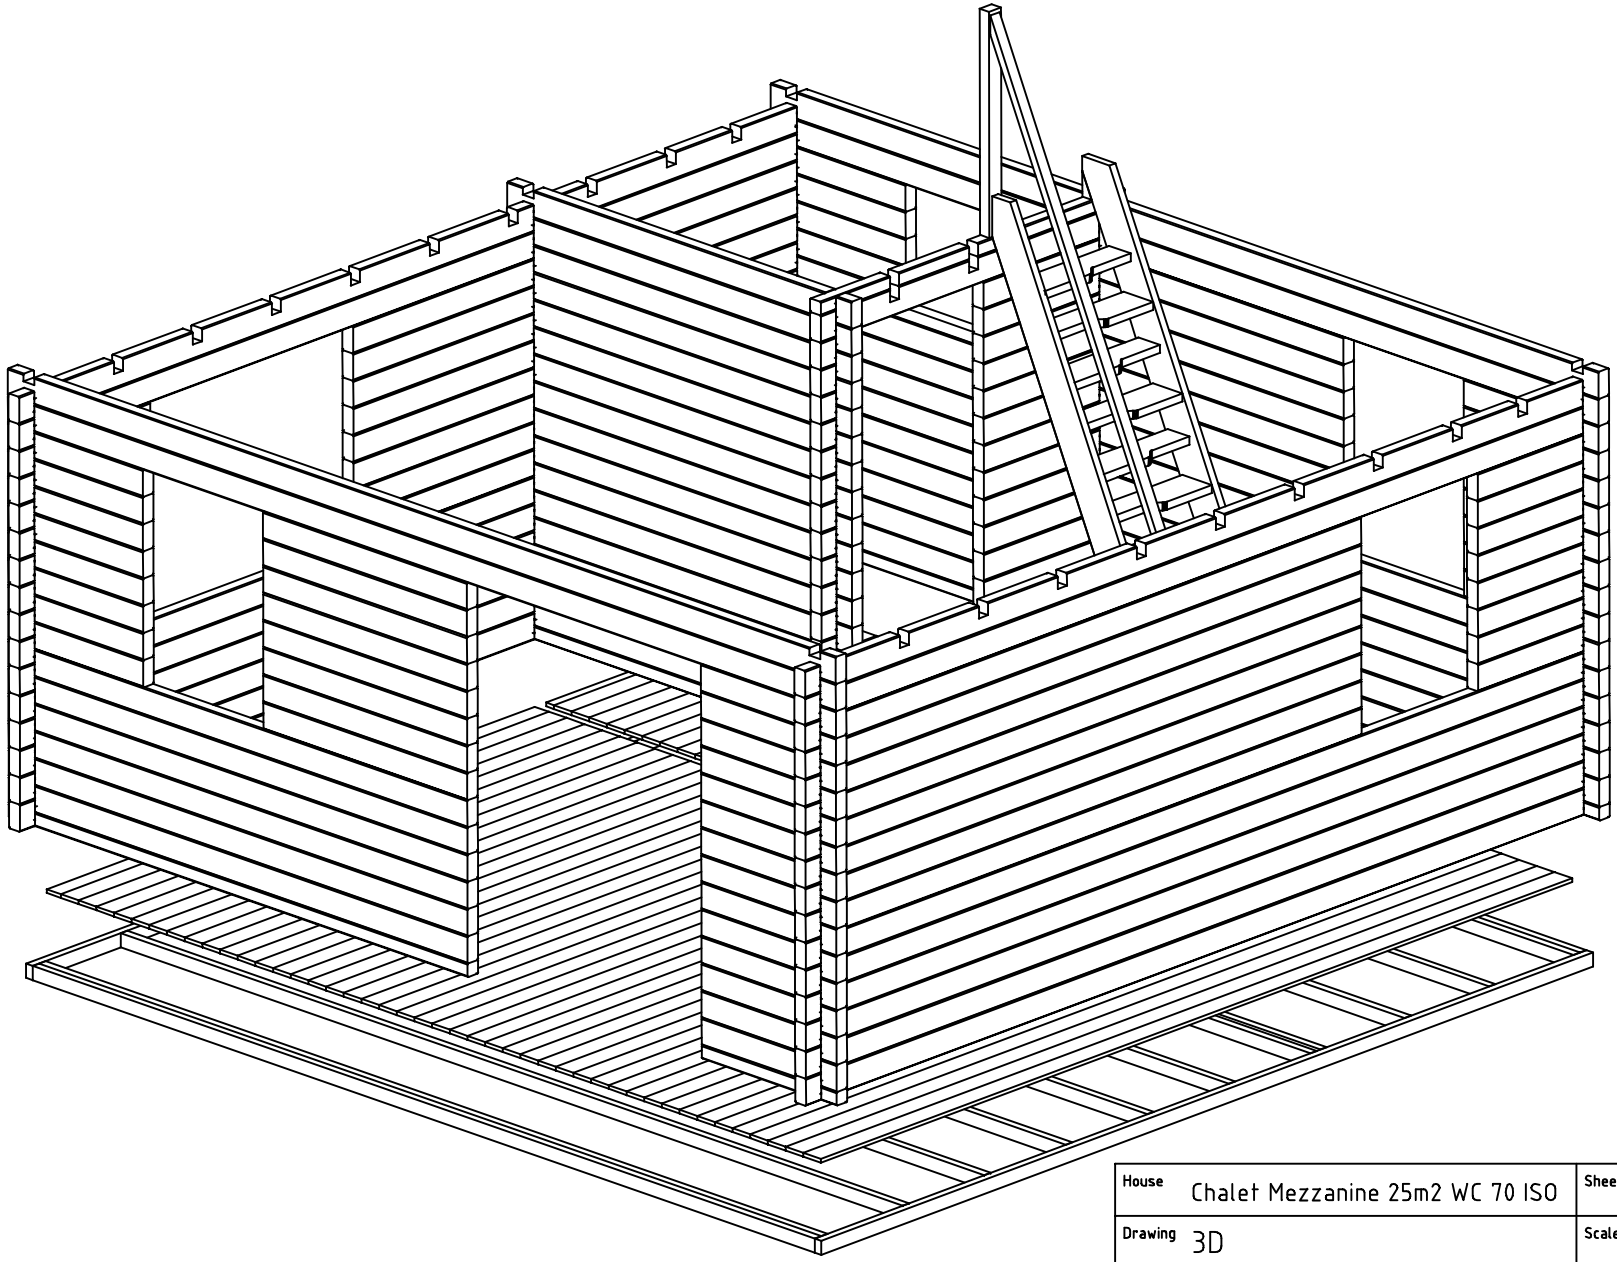

| | | | |
|---|---|---|---|
| House | Chalet Mezzanine 25m2 WC 70 ISO | Sheet | 2 |
| Drawing | 3D | Scale | |
| Material | 70x135 | Date | 29.12.2014 |
| Drawer | RP | File | Chalet Mezzanine 25m2 WC 70 ISO 3D.dwg |

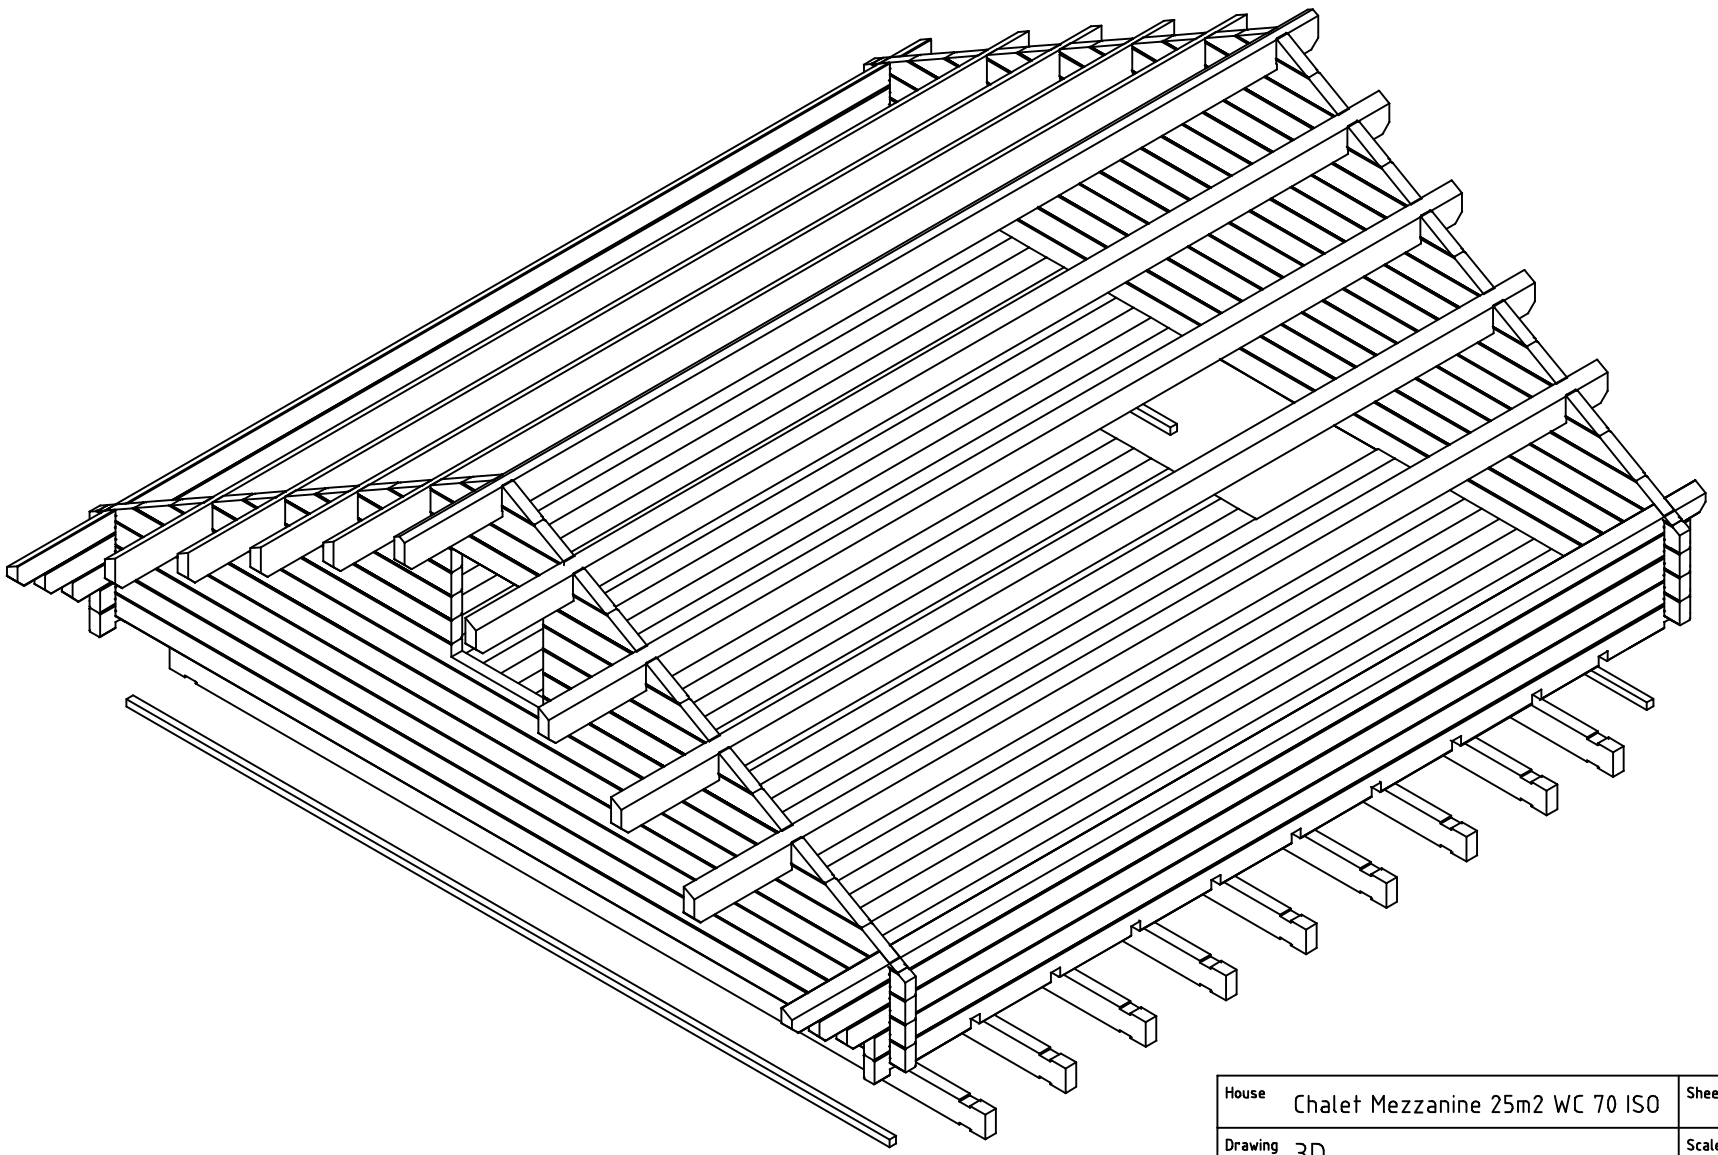

| | | | |
|---|---|---|---|
| House | Chalet Mezzanine 25m2 WC 70 ISO | Sheet | 3 |
| Drawing | 3D | Scale | |
| Material | 70x135 | Date | 29.12.2014 |
| Drawer | RP | File | Chalet Mezzanine 25m2 WC 70 ISO 3D.dwg |

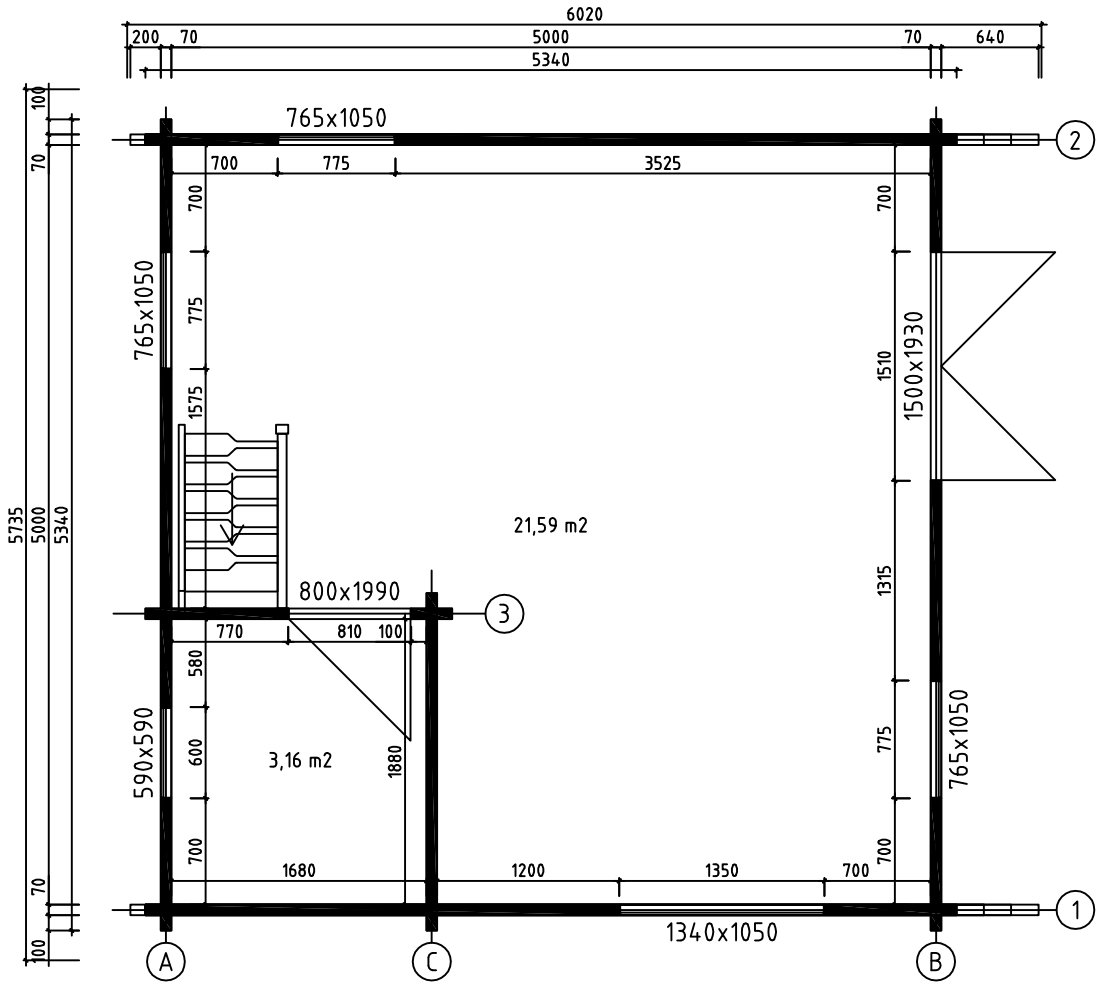


| | | | |
|---|---|---|---|
| House | Chalet Mezzanine 25m2 WC 70 ISO | Sheet | 4 |
| Drawing | PLAN DE MASSE | Scale | 1:50 |
| Material | 70x135 | Date | 29.12.2014 |
| Drawer | RP | File | Chalet Mezzanine 25m2 WC 70 ISO.dwg |

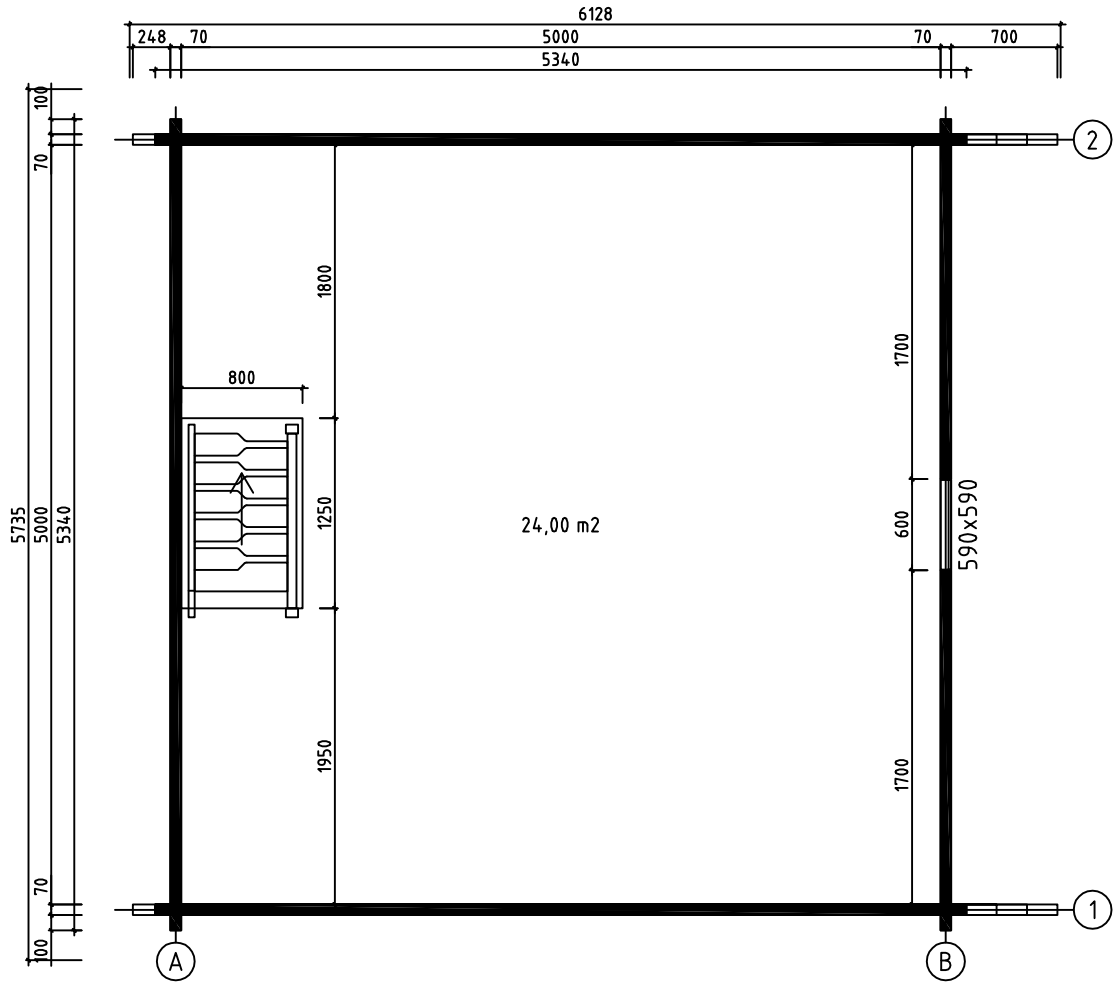


| | | | |
|---|---|---|---|
| House | Chalet Mezzanine 25m2 WC 70 ISO | Sheet | 5 |
| Drawing | PLAN DE L´ETAGE | Scale | 1:50 |
| Material | 70x135 | Date | 29.12.2014 |
| Drawer | RP | File | Chalet Mezzanine 25m2 WC 70 ISO.dwg |

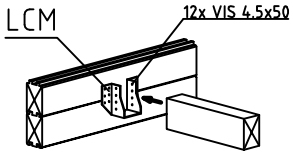


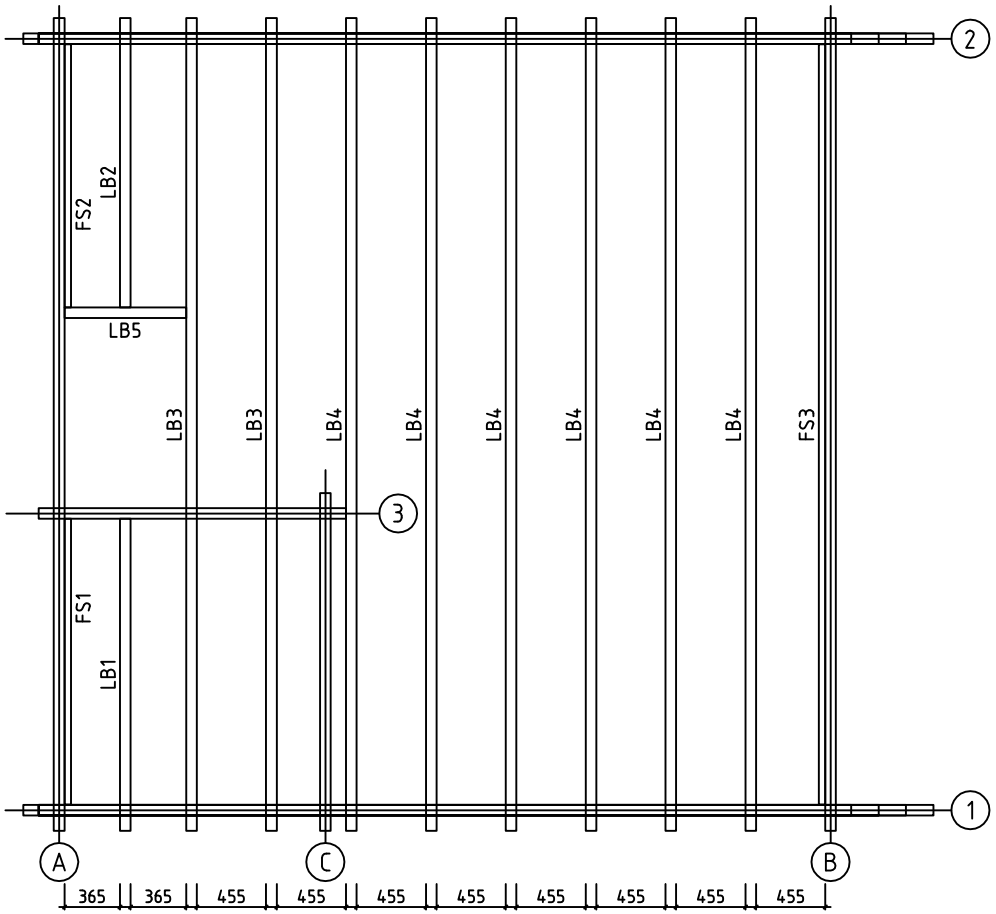


| | | | |
|---|---|---|---|
| House | Chalet Mezzanine 25m2 WC 70 ISO | Sheet | 6 |
| Drawing | SOLIVES DE L´ETAGE | Scale | 1:50 |
| Material | 70x140, 43x43 | Date | 29.12.2014 |
| Drawer | RP | File | Chalet Mezzanine 25m2 WC 70 ISO.dwg |

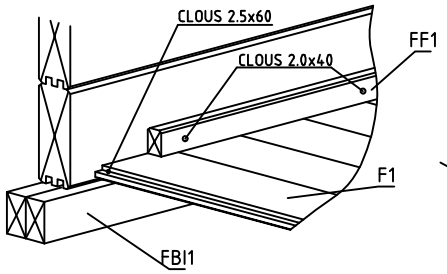


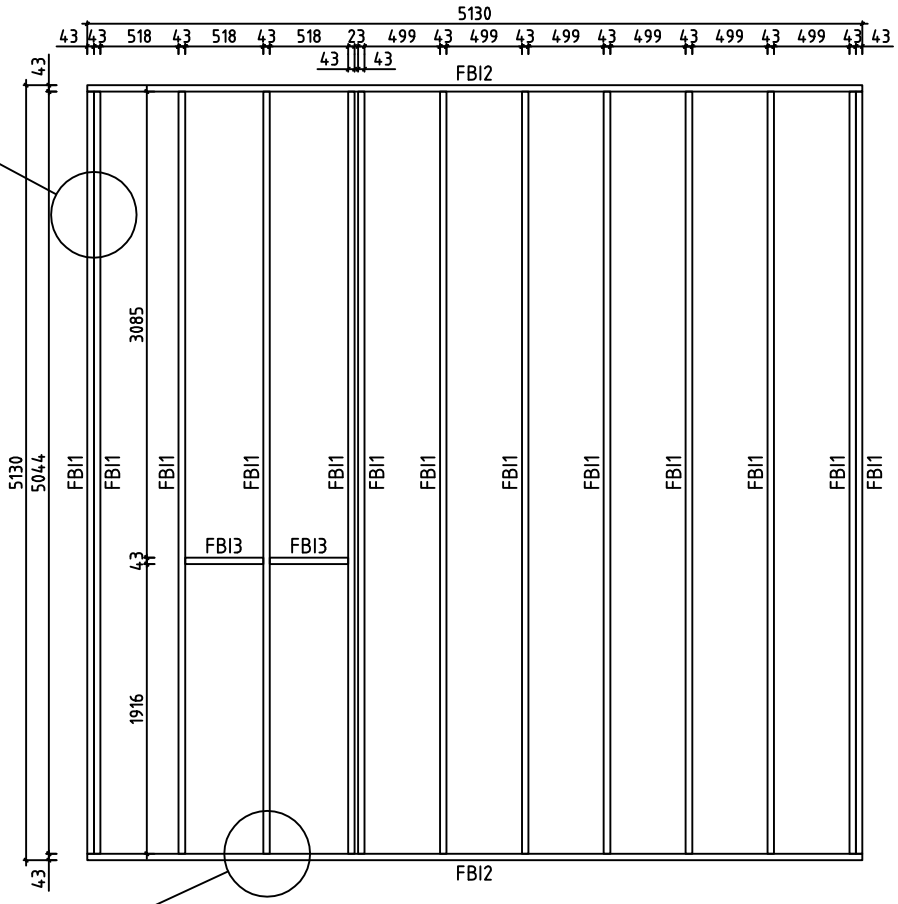


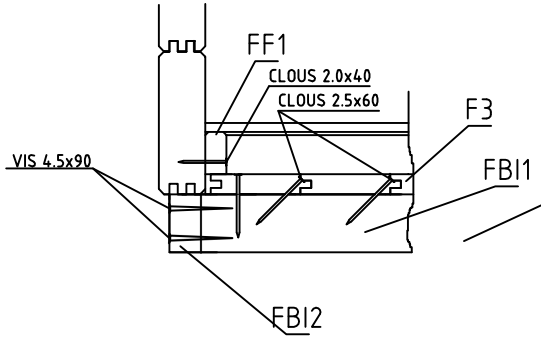


| | | | |
|---|---|---|---|
| House | Chalet Mezzanine 25m2 WC 70 ISO | Sheet | 7 |
| Drawing | FONDATION | Scale | 1:50 |
| Material | 43x70 | Date | 29.12.2014 |
| Drawer | RP | File | Chalet Mezzanine 25m2 WC 70 ISO.dwg |

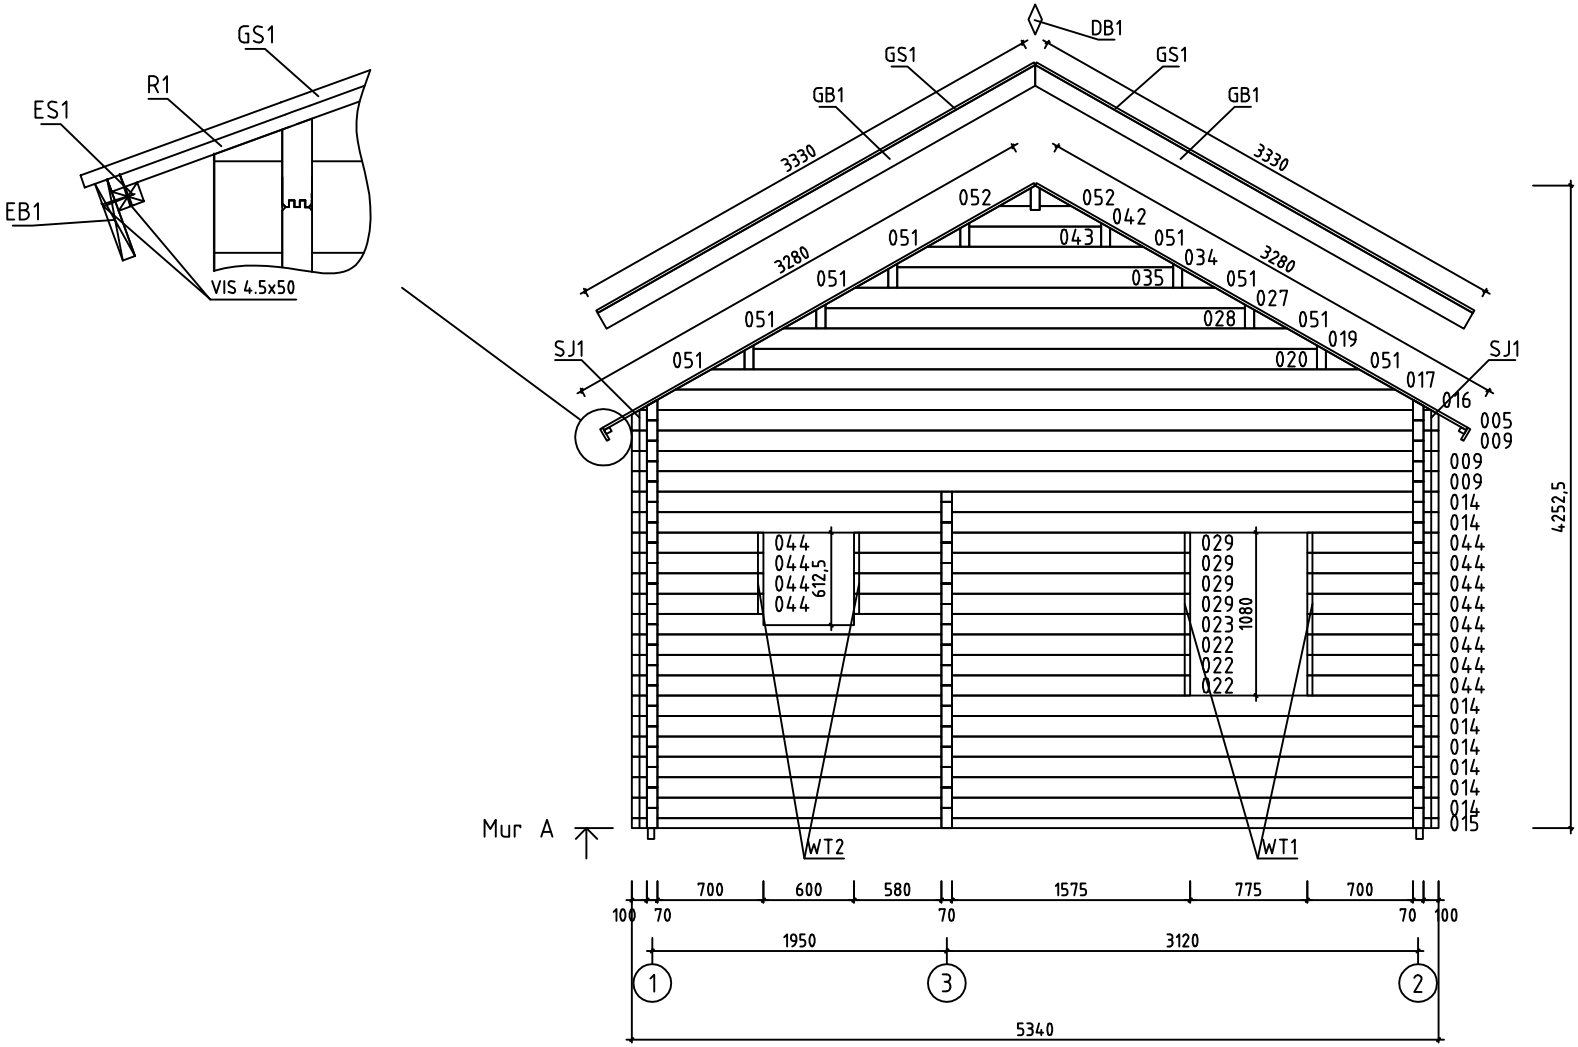


| | | | |
|---|---|---|---|
| House | Chalet Mezzanine 25m2 WC 70 ISO | Sheet | 8 |
| Drawing | MUR A | Scale | 1:50 |
| Material | 70x135 | Date | 29.12.2014 |
| Drawer | RP | File | Chalet Mezzanine 25m2 WC 70 ISO.dwg |

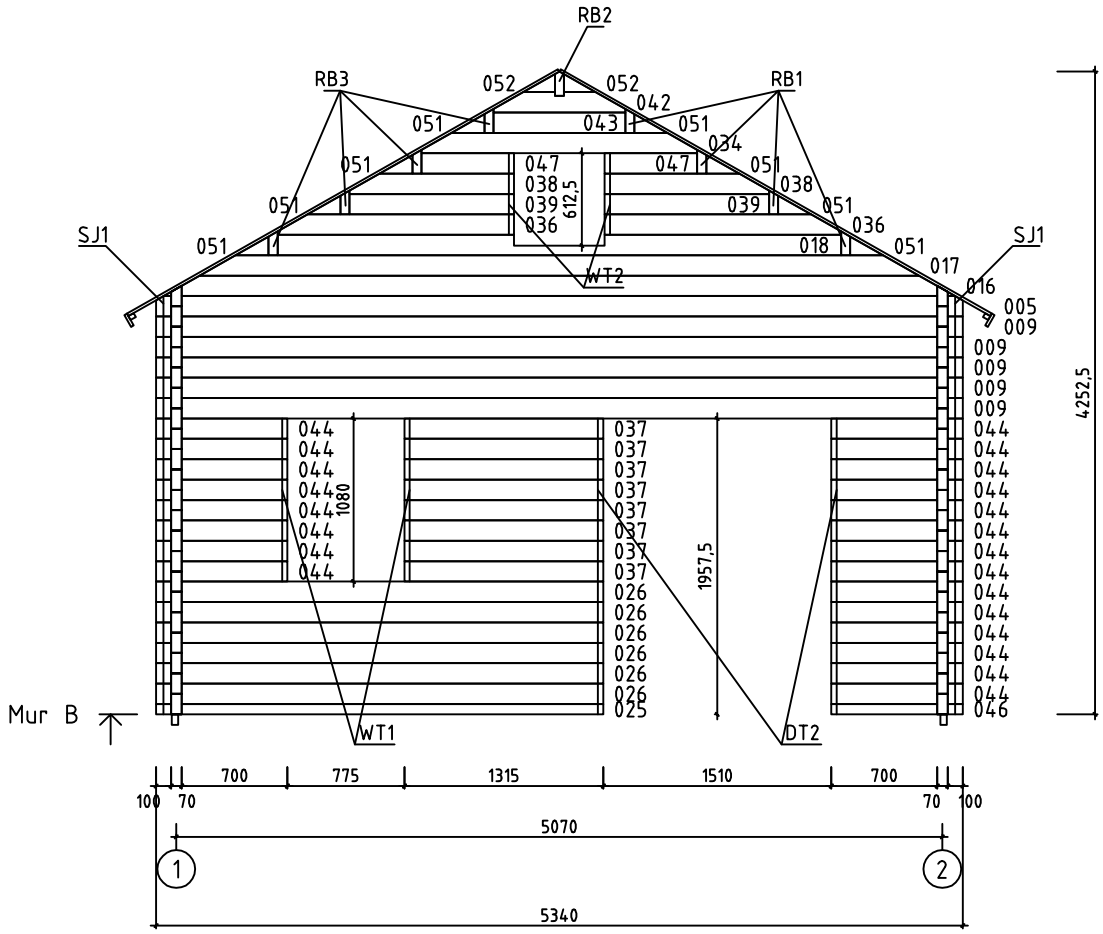
RB2
RB3
RB1
052
052
042
051
043
051
034
051
047
038
039
036
612,5
047
051
038
039
051
036
051
018
051
017
016
005
009
SJ1
SJ1
WT2
009
009
009
009
044
044
044

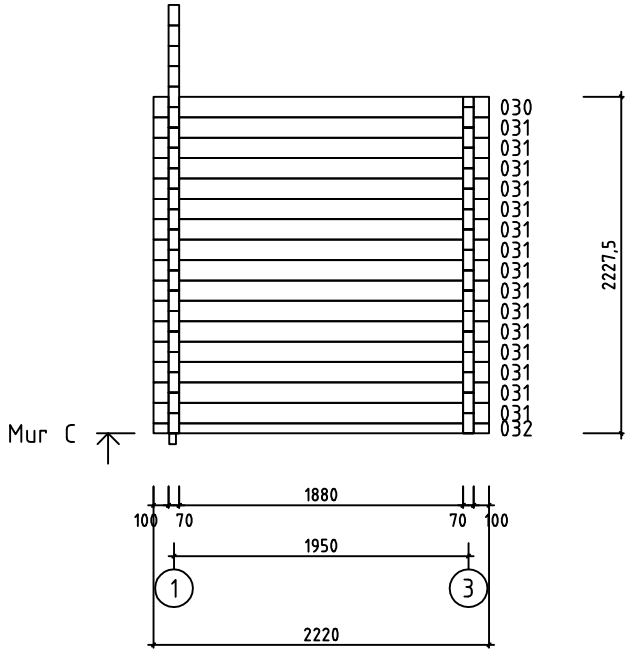


| | | | |
|---|---|---|---|
| House | Chalet Mezzanine 25m2 WC 70 ISO | Sheet | 10 |
| Drawing | MUR C | Scale | 1:50 |
| Material | 70x135 | Date | 29.12.2014 |
| Drawer | RP | File | Chalet Mezzanine 25m2 WC 70 ISO.dwg |

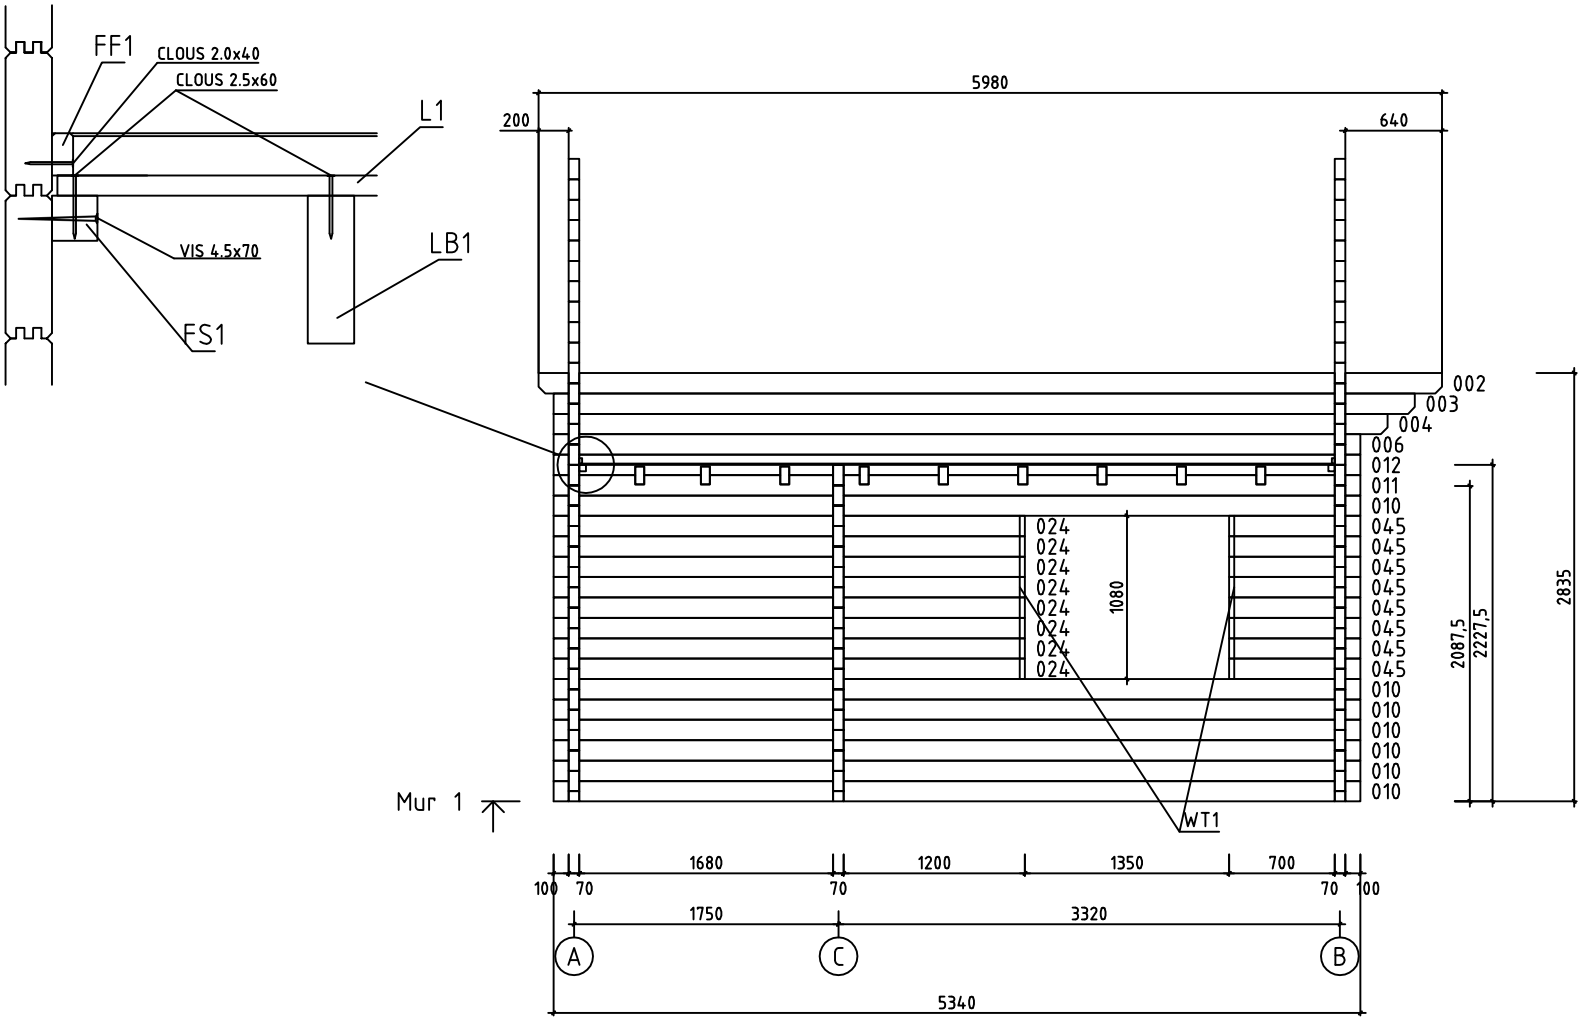


| | | | |
|---|---|---|---|
| House | Chalet Mezzanine 25m2 WC 70 ISO | Sheet | 11 |
| Drawing | MUR 1 | Scale | 1:50 |
| Material | 70x135 | Date | 29.12.2014 |
| Drawer | RP | File | Chalet Mezzanine 25m2 WC 70 ISO.dwg |

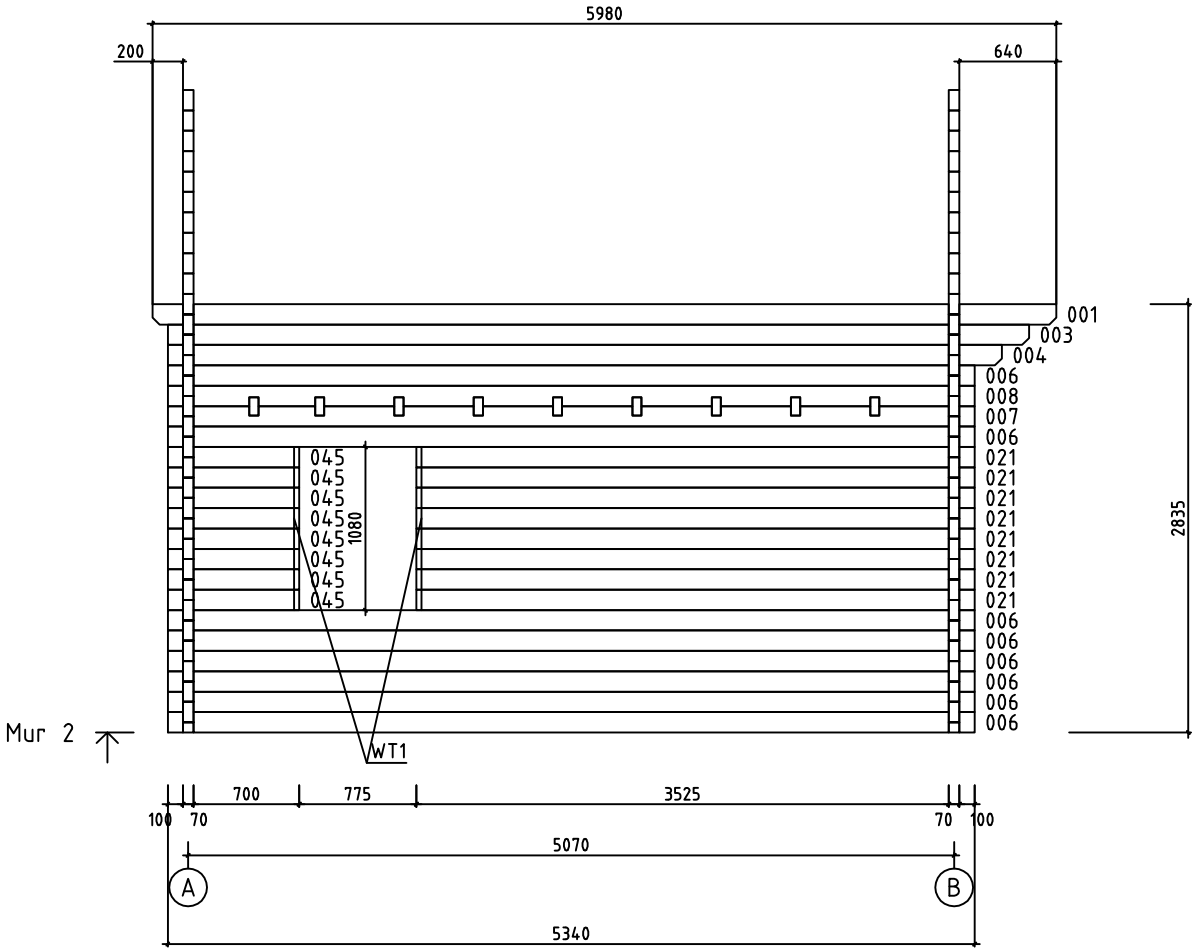


| | | | |
|---|---|---|---|
| House | Chalet Mezzanine 25m2 WC 70 ISO | Sheet | 12 |
| Drawing | MUR 2 | Scale | 1:50 |
| Material | 70x135 | Date | 29.12.2014 |
| Drawer | RP | File | Chalet Mezzanine 25m2 WC 70 ISO.dwg |

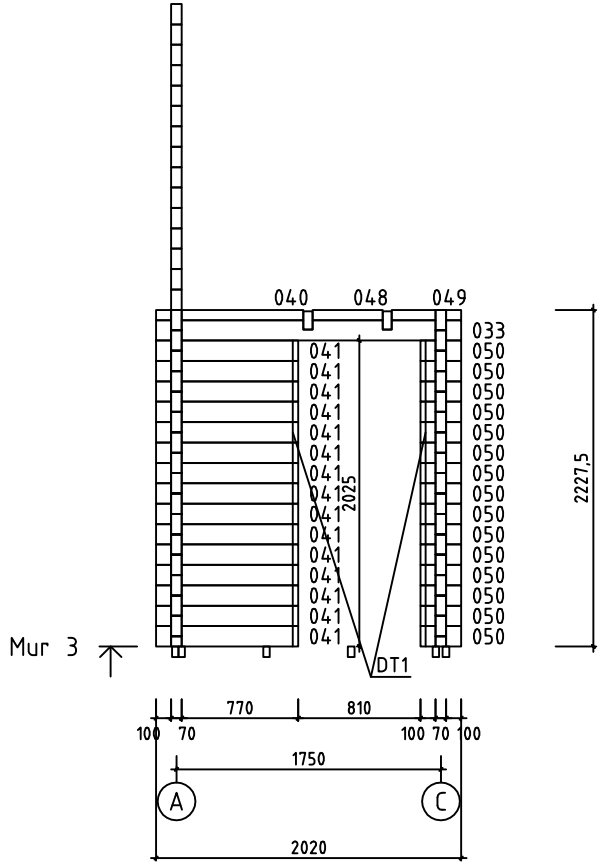


| | | | |
|---|---|---|---|
| House | Chalet Mezzanine 25m2 WC 70 ISO | Sheet | 13 |
| Drawing | MUR 3 | Scale | 1:50 |
| Material | 70x135 | Date | 29.12.2014 |
| Drawer | RP | File | Chalet Mezzanine 25m2 WC 70 ISO.dwg |

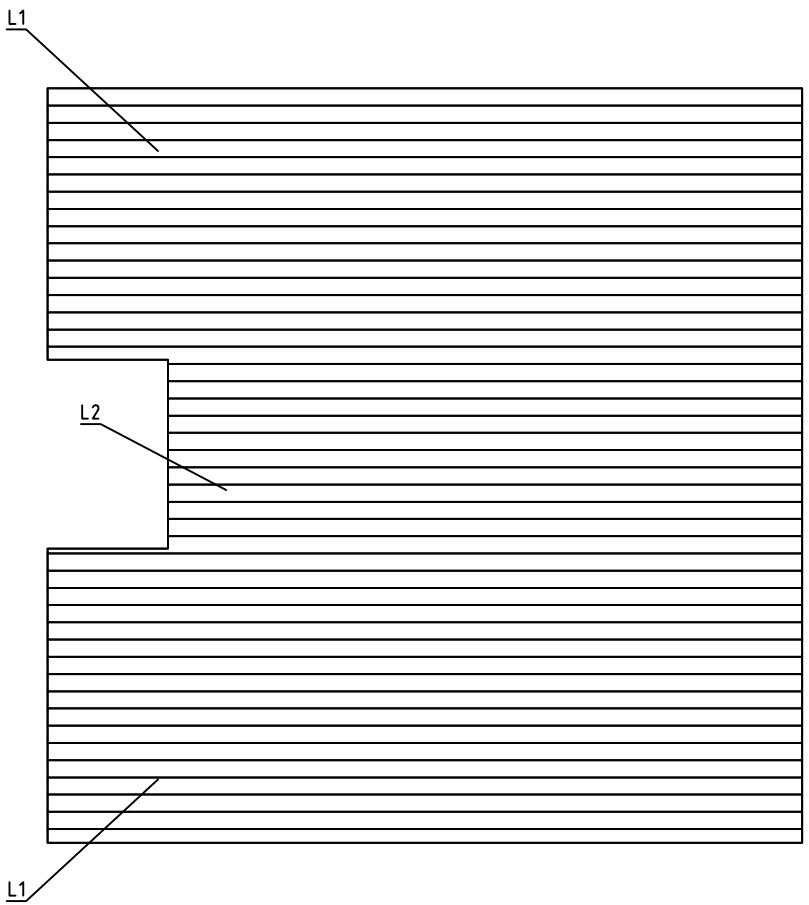


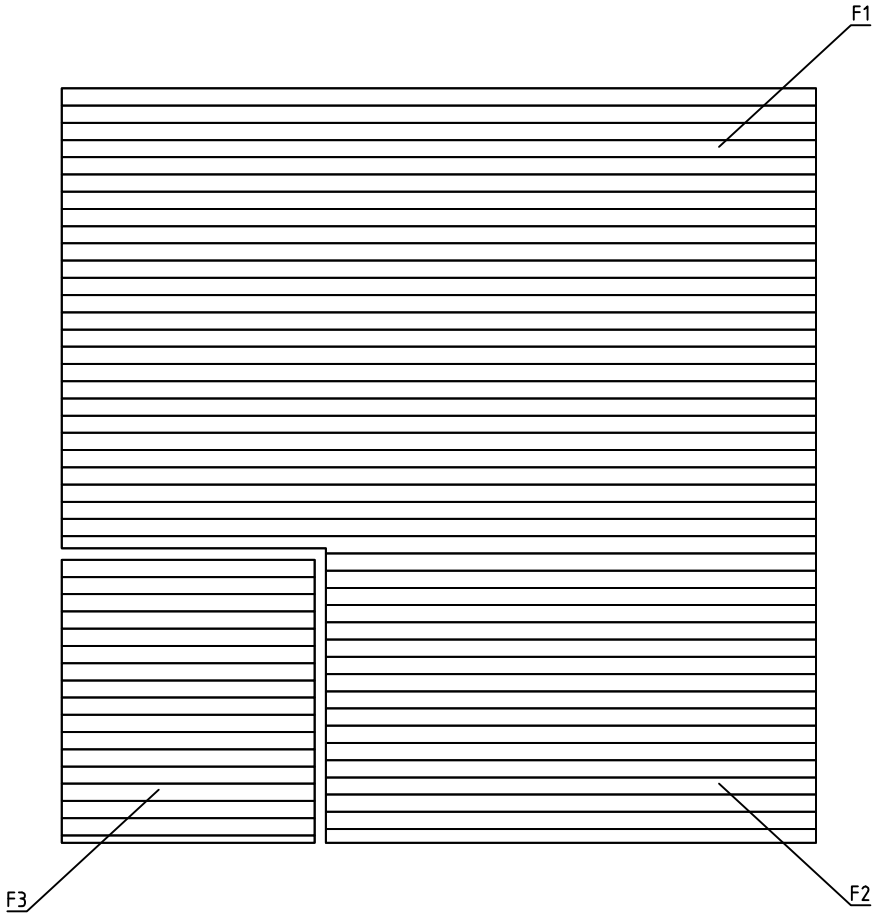


| | | | |
|---|---|---|---|
| House | Chalet Mezzanine 25m2 WC 70 ISO | Sheet | 14 |
| Drawing | PLAN POSE PLANCHER | Scale | 1:50 |
| Material | 114x19 | Date | 29.12.2014 |
| Drawer | RP | File | Chalet Mezzanine 25m2 WC 70 ISO.dwg |

| Pos | Spécification | Unités | Profil (mm) | L (mm) |
|---|---|---|---|---|
| 001 | 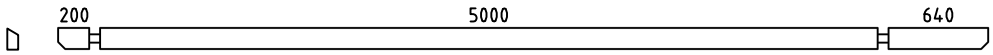 | 1 | 70x135 | 5980 |
| 002 | 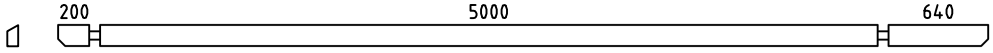 | 1 | 70x135 | 5980 |
| 003 | 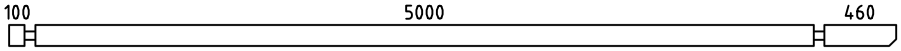 | 2 | 70x135 | 5700 |
| 004 | 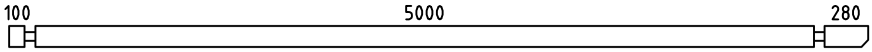 | 2 | 70x135 | 5520 |
| 006 | 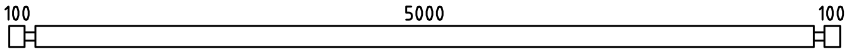 | 9 | 70x135 | 5340 |
| 007 | 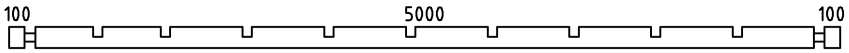 | 1 | 70x135 | 5340 |
| 008 | 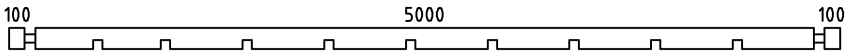 | 1 | 70x135 | 5340 |
| 009 | 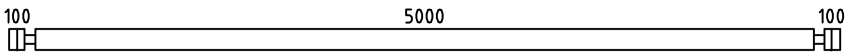 | 8 | 70x135 | 5340 |
| 010 | 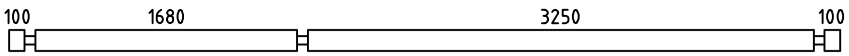 | 7 | 70x135 | 5340 |
| 011 | 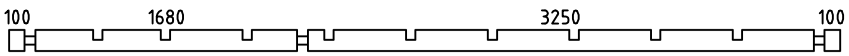 | 1 | 70x135 | 5340 |
| 012 | 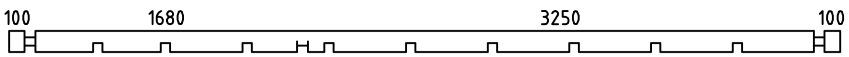 | 1 | 70x135 | 5340 |
| 013 | MADRIER DE RÉSERVE 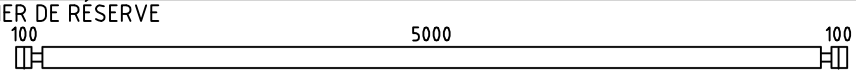 | 1 | 70x135 | 5340 |
| 014 | 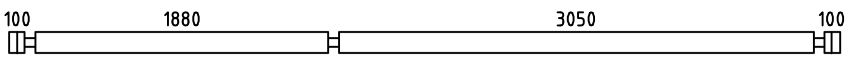 | 8 | 70x135 | 5340 |
| 015 | 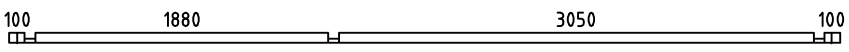 | 1 | 70x68 | 5340 |
| 021 | 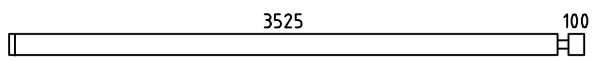 | 8 | 70x135 | 3695 |
| 022 | 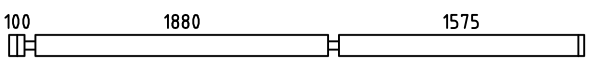 | 3 | 70x135 | 3695 |
| 023 | 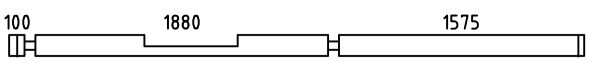 | 1 | 70x135 | 3695 |
| 024 | 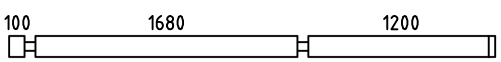 | 8 | 70x135 | 3120 |
| 025 | 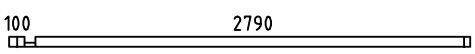 | 1 | 70x68 | 2960 |
| 026 | 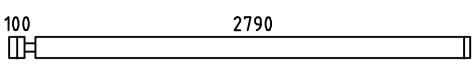 | 6 | 70x135 | 2960 |
| 029 | 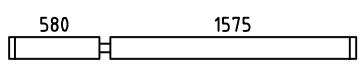 | 4 | 70x135 | 2225 |
| 030 | 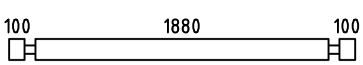 | 1 | 70x135 | 2220 |
| 031 | 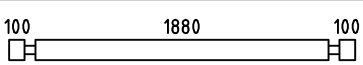 | 15 | 70x135 | 2220 |
| 032 | 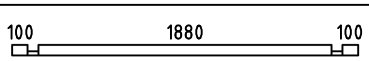 | 1 | 70x68 | 2220 |
| 033 | 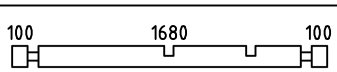 | 1 | 70x135 | 2020 |

| House | Chalet Mezzanine 25m2 WC 70 ISO | Material | File | Chalet Mezzanine 25m2 WC 70 ISO.dwg | Sheet | 15 |
|---|---|---|---|---|---|---|

| Pos | Spécification | Unités | Profil (mm) | L (mm) |
|---|---|---|---|---|
| 037 | 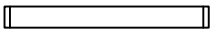 | 8 | 70x135 | 1315 |
| 040 | 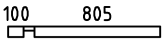 | 1 | 70x68 | 975 |
| 041 | 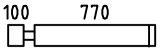 | 15 | 70x135 | 940 |
| 044 | 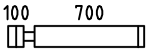 | 34 | 70x135 | 870 |
| 045 | 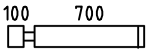 | 16 | 70x135 | 870 |
| 046 | 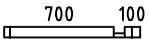 | 1 | 70x68 | 870 |
| 048 |  | 1 | 70x68 | 465 |
| 049 |  | 1 | 70x68 | 460 |
| 050 |  | 15 | 70x135 | 270 |
| WA-1 | 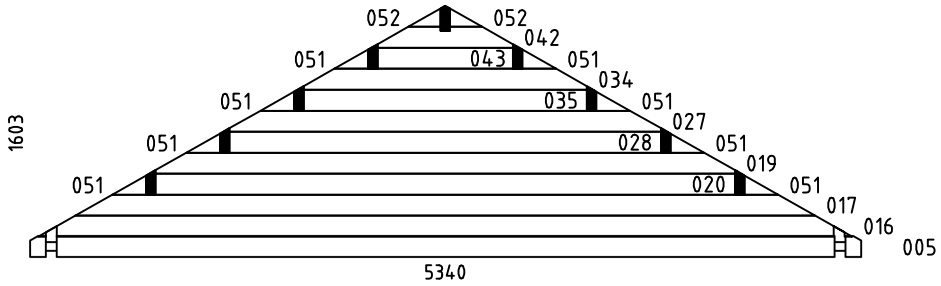 | 1 | 70x1603 | 5340 |
| WB-1 | 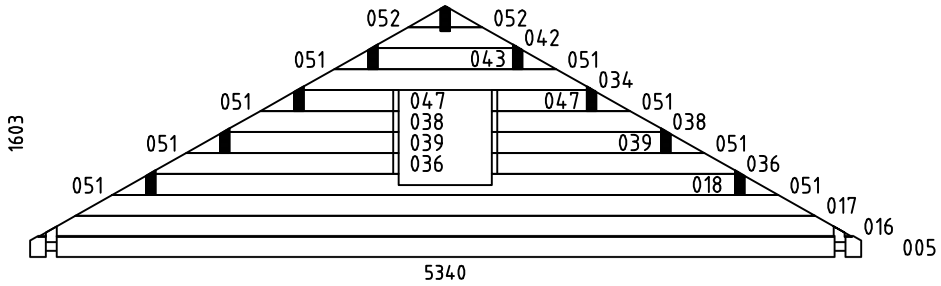 | 1 | 70x1603 | 5340 |
| HB | MADRIERS D´ASSEMBLAGE  | 2 | 70x135 | 300 |
| LB3 | SOLIVES DE L´ETAGE 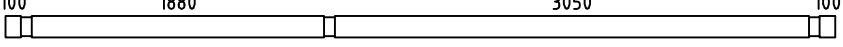 | 2 | 70x140 | 5340 |
| LB4 | SOLIVES DE L´ETAGE 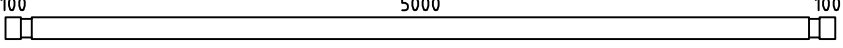 | 6 | 70x140 | 5340 |
| LB1 | SOLIVES DE L´ETAGE 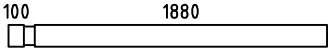 | 1 | 70x140 | 2050 |
| LB2 | SOLIVES DE L´ETAGE 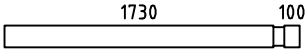 | 1 | 70x140 | 1900 |
| LB5 | SOLIVES DE L´ETAGE 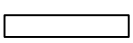 | 1 | 70x140 | 800 |
| FBI2 | POUTRES DE FONDATION IMPRÉGNÉS  IMM | 2 | 43x70 | 5130 |
| FBI1 | POUTRES DE FONDATION IMPRÉGNÉS  IMM | 13 | 43x70 | 5044 |

| House | Chalet Mezzanine 25m2 WC 70 ISO | Material | File | Chalet Mezzanine 25m2 WC 70 ISO.dwg | Sheet | 16 |
|---|---|---|---|---|---|---|

| Pos | Spécification | Unités | Profil (mm) | L (mm) |
|---|---|---|---|---|
| FBI3 | POUTRES DE FONDATION IMPRÉGNÉS  IMM | 2 | 43x70 | 518 |
| FS3 | BAGUETTES POUR FIXER LES PLANCHER DE L´ETAGE  | 1 | 43x43 | 4996 |
| FS1 | BAGUETTES POUR FIXER LES PLANCHER DE L´ETAGE  | 1 | 43x43 | 1878 |
| FS2 | BAGUETTES POUR FIXER LES PLANCHER DE L´ETAGE  | 1 | 43x43 | 1728 |
| RB3 | SOLIVES DE PLAFOND 5000   | 4 | 68x190 | 5980 |
| RB1 | SOLIVES DE PLAFOND 5000   | 4 | 68x190 | 5980 |
| RB2 | SOLIVES DE PLAFOND 5000   | 1 | 68x190 | 5980 |
| F1 | PLANCHER  ou | 27+1<br>35+1 | 114x19<br>88x19 | 4994 |
| F2 | PLANCHER  ou | 17+1<br>22+1 | 114x19<br>88x19 | 3244 |
| F3 | PLANCHER  ou | 17+1<br>22+1 | 114x19<br>88x19 | 1674 |
| L1 | PLANCHER DE L´ETAGE  ou | 34+1<br>44+1 | 114x19<br>88x19 | 4994 |
| L2 | PLANCHER DE L´ETAGE  ou | 10+1<br>13+1 | 114x19<br>88x19 | 4197 |
| R1 | VOLIGES  ou | 106+2<br>138+2 | 114x19<br>88x19 | 3280 |
| FF1 | BAGUETTE DE FINITION DE PLANCHER  | | 19x35 | 50m |
| GB1 | PLANCHE DE RIVE 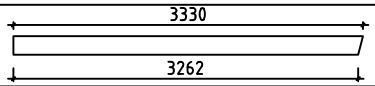  | 4 | 19x120 | 3330 |
| GS1 | BAGUETTES POUR FIXER LES PLANCHES DE RIVE  | 4 | 19x70 | 3330 |
| EB1 | LATTES SOUS VOLIGES  | 4 | 19x90 | 2990 |
| ES1 | BAGUETTES POUR FIXER LES LATTES SOUS VOLIGES  | 4 | 30x40 | 2990 |
| DB1 | ELÉMENTS DE DÉCORATION  | 2 | 19x90 | 200 |
| DT1 | TASSEAU DE FIXATION POUR PORTES  | 2 | 25x19 | 1990 |
| DT2 | TASSEAU DE FIXATION POUR PORTES  | 2 | 25x19 | 1930 |
| WT1 | TASSEAU DE FIXATION POUR FENÉTRE  | 8 | 25x19 | 1050 |
| WT2 | TASSEAU DE FIXATION POUR FENÉTRE  | 4 | 25x19 | 500 |
| SJ1 | TIGES FILETÉS  | 4 | ØM10 | 2800 |
| LCM | CONNECTEUR MÉTALLIQUE POUR SOLIVES DE L´ETAGE (LB1, LB2, 2x LB5)  | 4 | 70 | 135 |

| House | Chalet Mezzanine 25m2 WC 70 ISO | Material | File | Chalet Mezzanine 25m2 WC 70 ISO.dwg | Sheet | 17 |
|---|---|---|---|---|---|---|

| Pos | Spécification | Unités | Profil (mm) | L (mm) |
|---|---|---|---|---|
| | CLOUS POUR FF1 | 110 | ϕ2.0 | 40 |
| | CLOUS POUR F1, F2, F3, L1, L2, R1 | 2100 | ϕ2.5 | 60 |
| | CLOUS POUR LE REVÉTEMENT DE TOIT | 600 | ϕ2.5 | 20 |
| | VIS POUR GB1, GS1, EB1, ES1, DB1 LCM | 170 | ϕ4.5 | 50 |
| | VIS POUR FS1, FS2, FS3 | 20 | ϕ4.5 | 70 |
| | VIS POUR 015, 025, 032, 040, 046, 048, 049 FBI1, FBI2, FBI3 | 100 | ϕ4.5 | 90 |
| | VIS POUR RB1, RB2, RB3, WA-1, WB-1 LB1, LB2, LB3, LB4 | 60 | ϕ6.0 | 160 |
| | REVÉTEMENT DE TOIT R = 15m 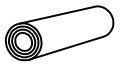 | 4 | | |
| | POIGNÉE DE FENÊTRE (EN KIT) 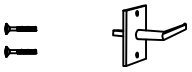 | 7 | | |
| | REJET D´EAU POUR DOUBLE FENÉTRE  | 1 | | |
| | REJET D´EAU POUR FENÉTRE  | 3 | | |
| | REJET D´EAU POUR FENÉTRE  | 2 | | |
| | POIGNÉE DE PORTE (EN KIT) 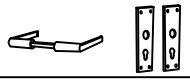 | 2 | | |
| | SERRURE DE PORTE + CLÉS  | 2 | | |
| | BORDURE DE PORTE  | 1 | | |
| | ESCALIER 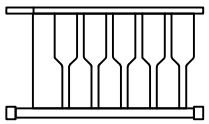 | 1 | 700 | 2730 |
| | DOUBLE PORTE (droit) ORT__1H P 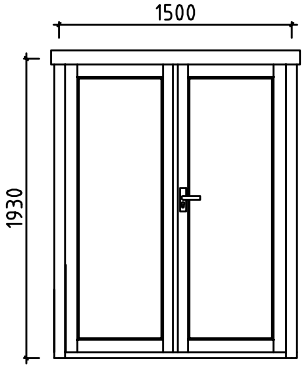  | 1 | 1500 | 1930 |

| House | Chalet Mezzanine 25m2 WC 70 ISO | Material | File | Chalet Mezzanine 25m2 WC 70 ISO.dwg | Sheet | 18 |
|---|---|---|---|---|---|---|

| Pos | Spécification | | Unités | Profil (mm) | L (mm) |
|---|---|---|---|---|---|
| | PORTE INTÉRIEURE (droit) AST | P | 1 | 800 | 1990 |
| | DOUBLE FENÉTRE ORT__1H | | 1 | 1340 | 1050 |
| | FENÉTRE (droit) ORT__1H | P | 3 | 765 | 1050 |
| | FENÉTRE (droit) ORT__1H | P | 2 | 590 | 590 |

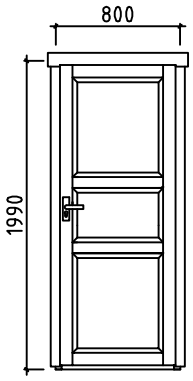


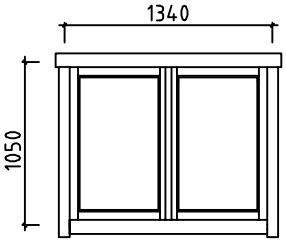


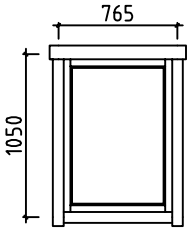


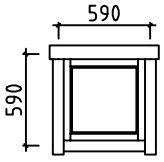

| | | | |
|---|---|---|---|
| #001 | 2 | 5980 | 1 |
| #002 | 1 | 5980 | 1 |
| #003 | 1,2 | 5700 | 2 |
| #004 | 1,2 | 5520 | 2 |
| #005 | A,B | 5340 | 2 |
| #006 | 1,2 | 5340 | 9 |
| #007 | 2 | 5340 | 1 |
| #008 | 2 | 5340 | 1 |
| #009 | A,B | 5340 | 8 |
| #010 | 1 | 5340 | 7 |
| #011 | 1 | 5340 | 1 |
| #012 | 1 | 5340 | 1 |
| #013 | | 5340 | 1 |
| #014 | A | 5340 | 8 |
| #015 | A | 5340 | 1 |
| #016 | A,B | 5238 | 2 |
| #017 | A,B | 4762 | 2 |
| #018 | B | 3730 | 1 |
| #019 | A | 3730 | 1 |
| #020 | A | 3730 | 1 |
| #021 | 2 | 3695 | 8 |
| #022 | A | 3695 | 3 |
| #023 | A | 3695 | 1 |
| #024 | 1 | 3120 | 8 |
| #025 | B | 2960 | 1 |
| #026 | B | 2960 | 6 |
| #027 | A | 2777 | 1 |
| #028 | A | 2777 | 1 |
| #029 | A | 2225 | 4 |
| #030 | C | 2220 | 1 |
| #031 | C | 2220 | 15 |
| #032 | C | 2220 | 1 |
| #033 | 3 | 2020 | 1 |
| #034 | A,B | 1825 | 2 |
| #035 | A | 1825 | 1 |
| #036 | B | 1565 | 2 |
| #037 | B | 1315 | 8 |
| #038 | B | 1089 | 2 |
| #039 | B | 1089 | 2 |
| #040 | 3 | 975 | 1 |
| #041 | 3 | 940 | 15 |
| #042 | A,B | 872 | 2 |
| #043 | A,B | 872 | 2 |
| #044 | A,B | 870 | 34 |
| #045 | 1,2 | 870 | 16 |
| #046 | B | 870 | 1 |
| #047 | B | 612 | 2 |
| #048 | 3 | 465 | 1 |
| #049 | 3 | 460 | 1 |
| #050 | 3 | 270 | 15 |
| #051 | A,B | 218 | 16 |
| #052 | A,B | 208 | 4 |