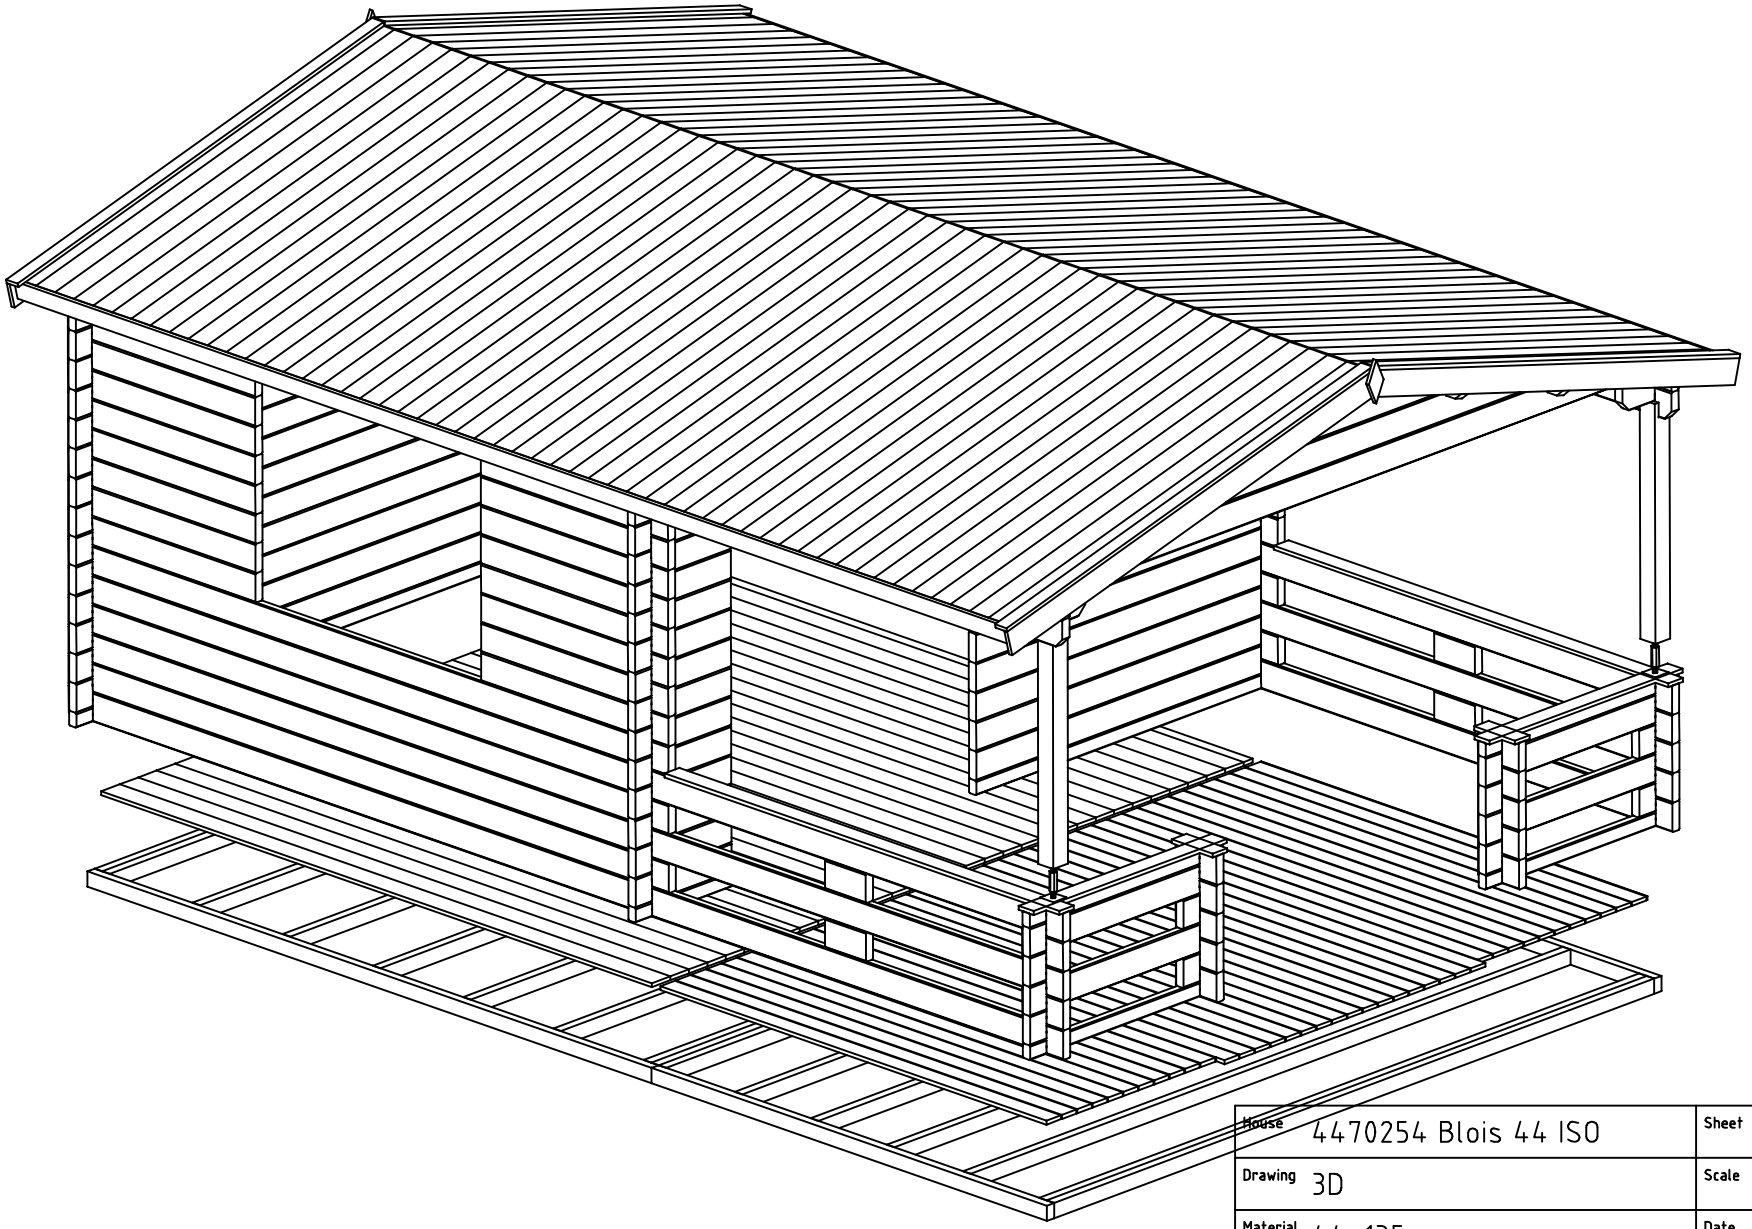

House	4470254 Blois 44 ISO	Sheet	1
Drawing	3D	Scale	
Material	44x135	Date	25.05.2023
Drawer	RP	File	4470254 Blois 44 ISO 3D.dwg

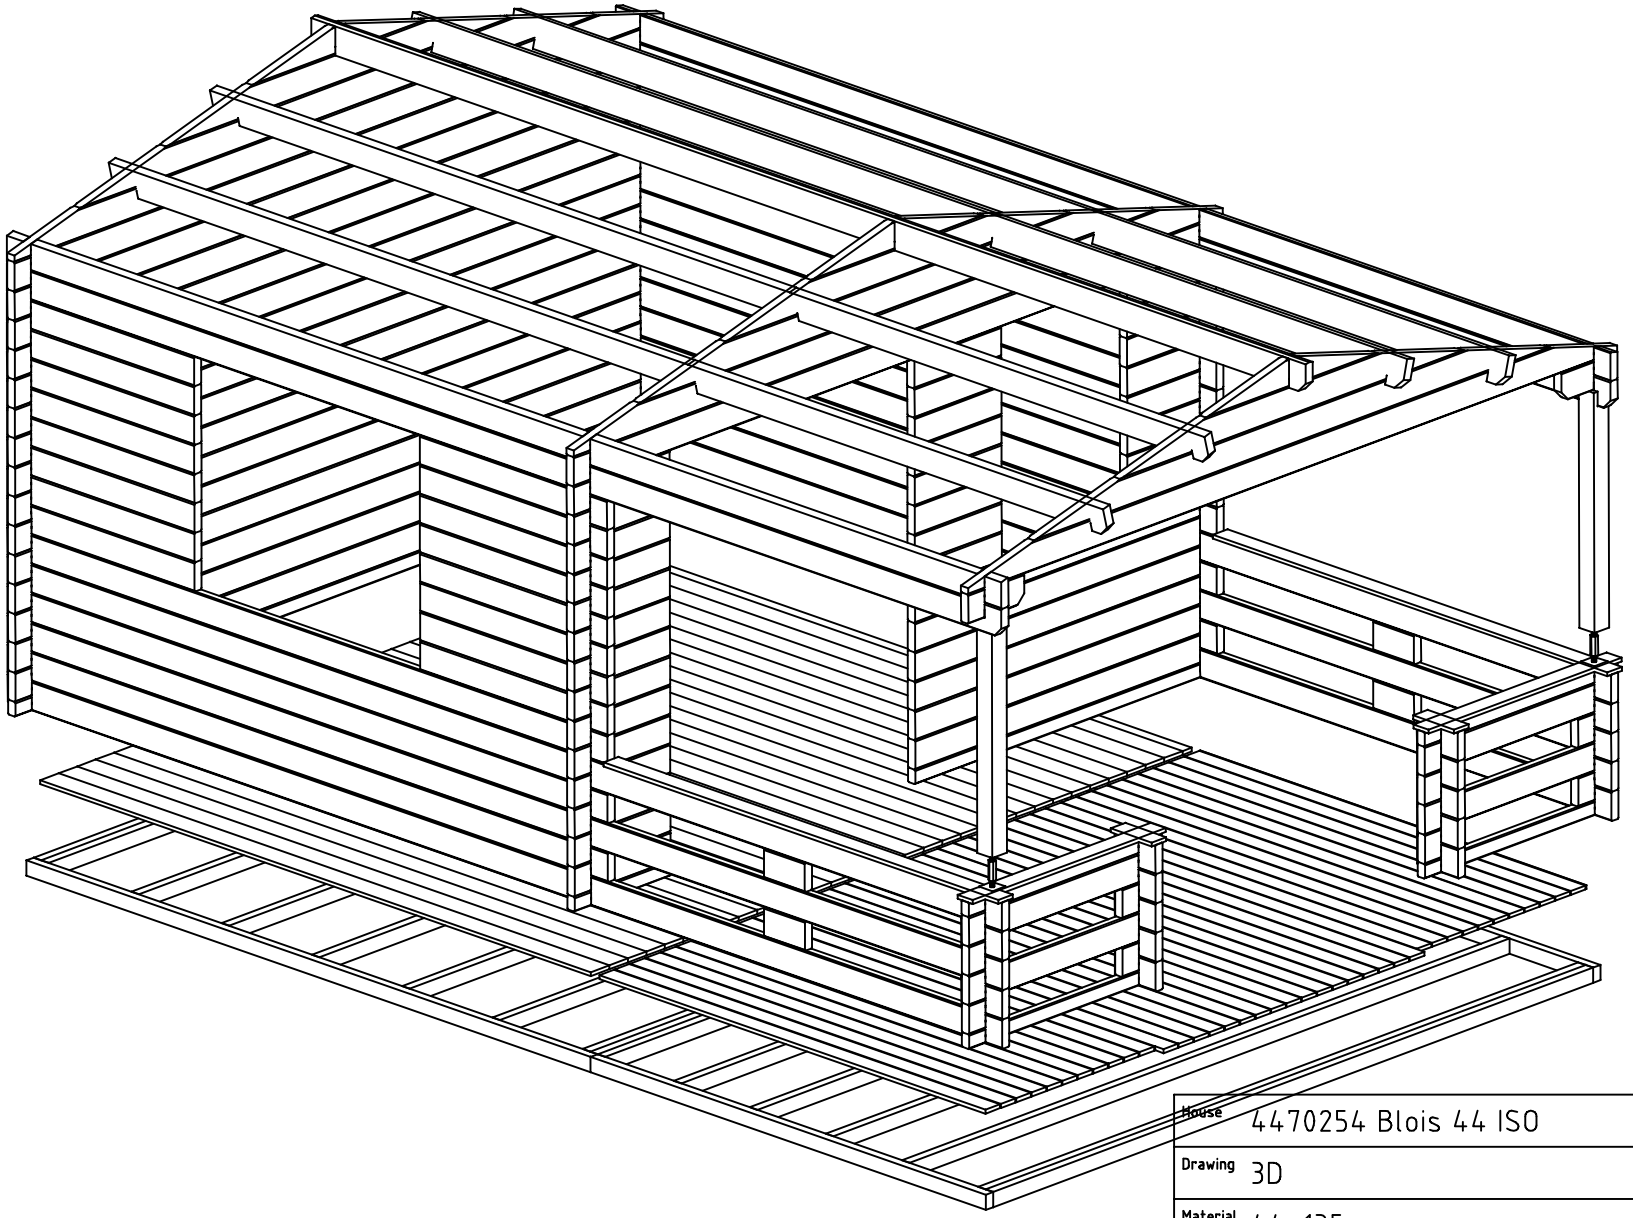

House	4470254 Blois 44 ISO	Sheet	2
Drawing	3D	Scale	
Material	44x135	Date	25.05.2023
Drawer	RP	File	4470254 Blois 44 ISO 3D.dwg

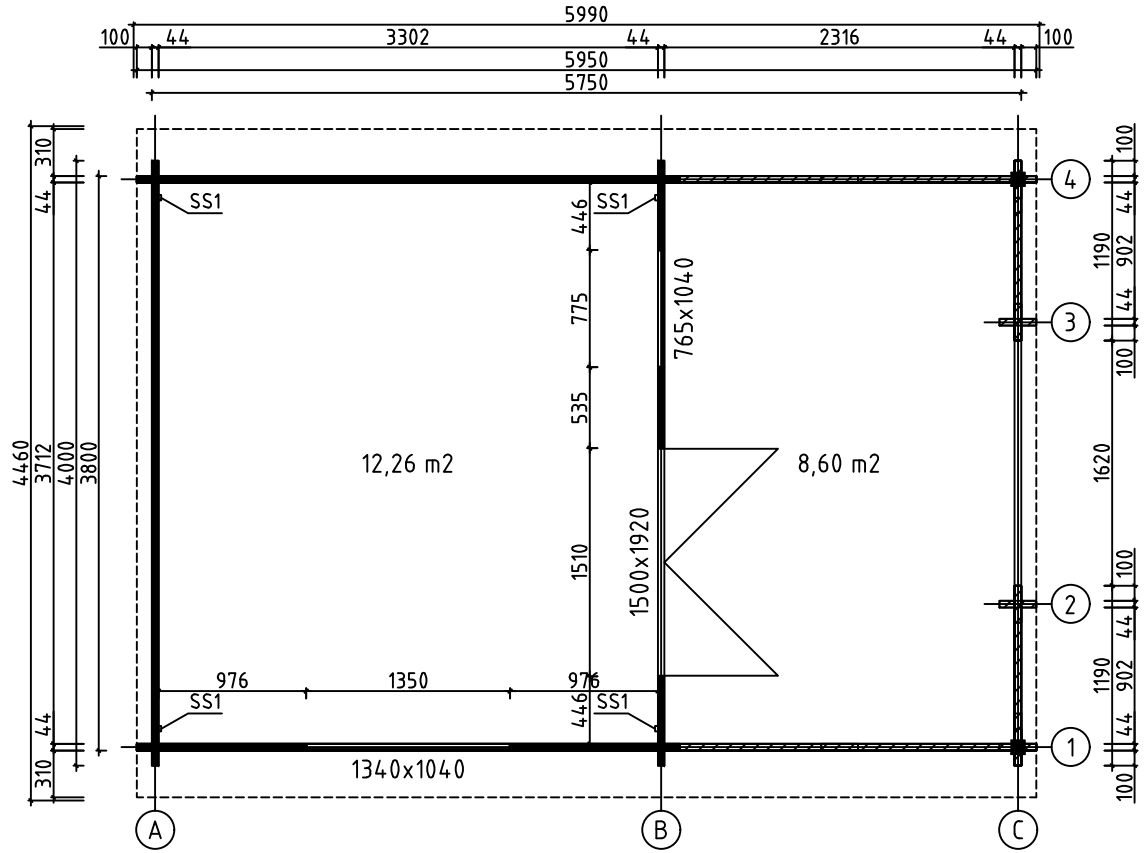

House	4470254 Blois 44 ISO	Sheet	3
Drawing	GROUNDPLAN	Scale	1:50
Material	44x135	Date	25.05.2023
Drawer	RP	File	4470254 Blois 44 ISO.dwg

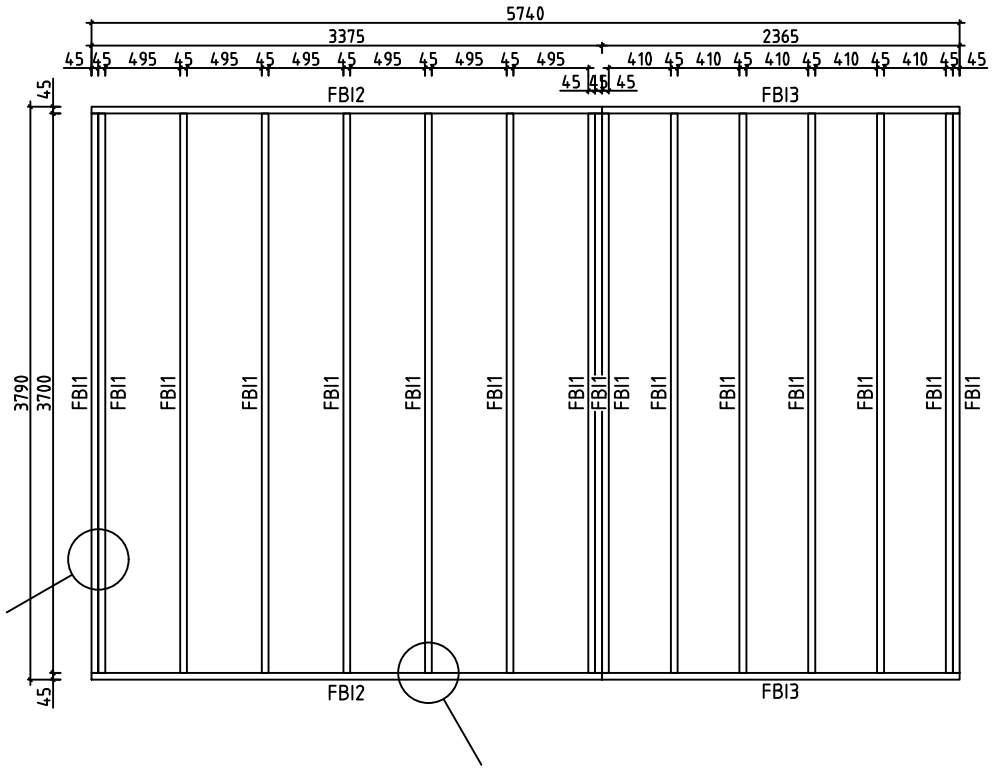

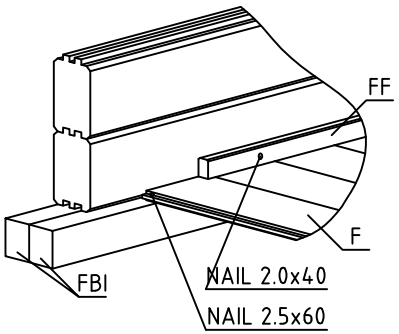

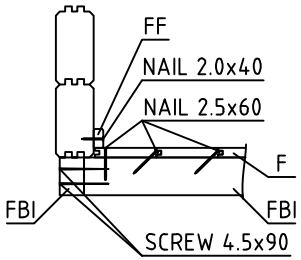

House	4470254 Blois 44 ISO	Sheet	4
Drawing	FLOORBEAMS	Scale	1:50
Material	45x70	Date	25.05.2023
Drawer	RP	File	4470254 Blois 44 ISO.dwg



House	4470254 Blois 44 ISO	Sheet	5
Drawing	FLOORBOARD	Scale	1:50
Material	18x114, 18x90	Date	25.05.2023
Drawer	RP	File	4470254 Blois 44 ISO.dwg

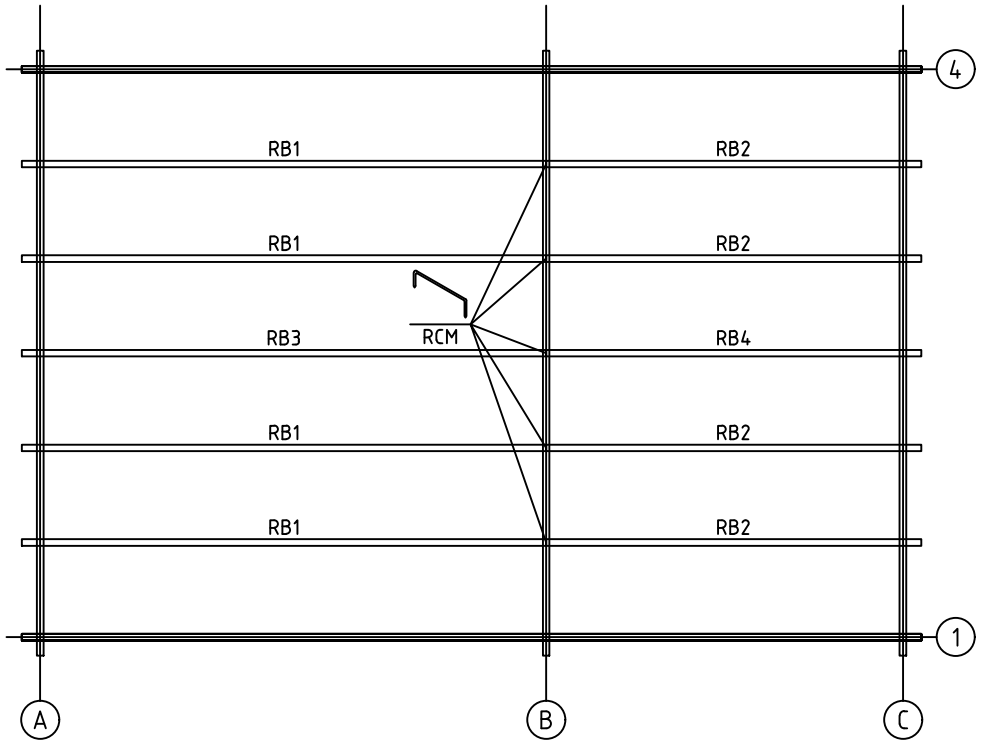

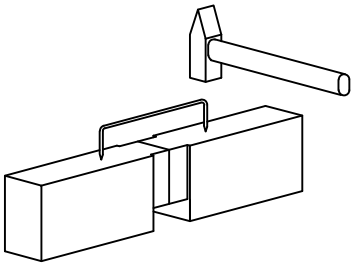

House	4470254 Blois 44 ISO	Sheet	6
Drawing	ROOFBEAMS	Scale	1:50
Material	43x140	Date	25.05.2023
Drawer	RP	File	4470254 Blois 44 ISO.dwg

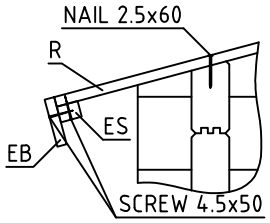

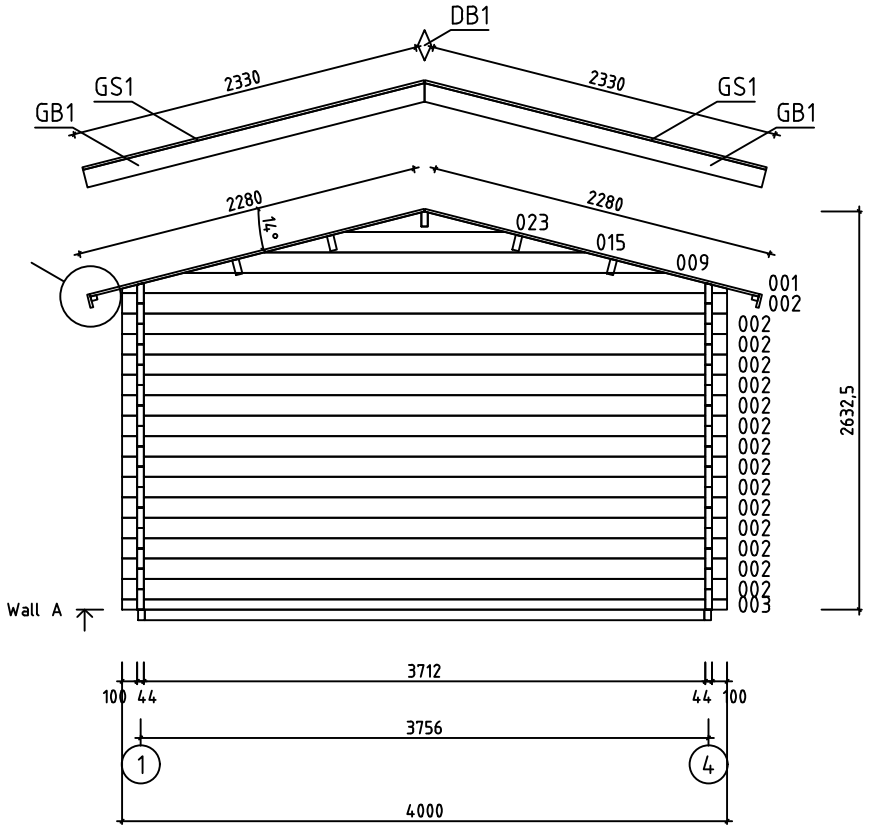

House	4470254 Blois 44 ISO	Sheet	7
Drawing	WALL A	Scale	1:50
Material	44x135	Date	25.05.2023
Drawer	RP	File	4470254 Blois 44 ISO.dwg

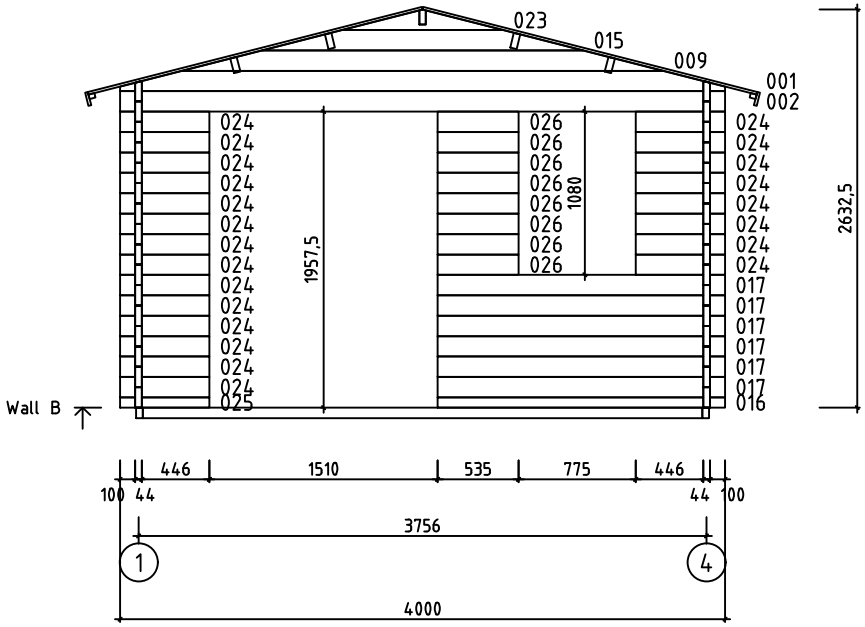

House	4470254 Blois 44 ISO	Sheet	8
Drawing	WALL B	Scale	1:50
Material	44x135	Date	25.05.2023
Drawer	RP	File	4470254 Blois 44 ISO.dwg

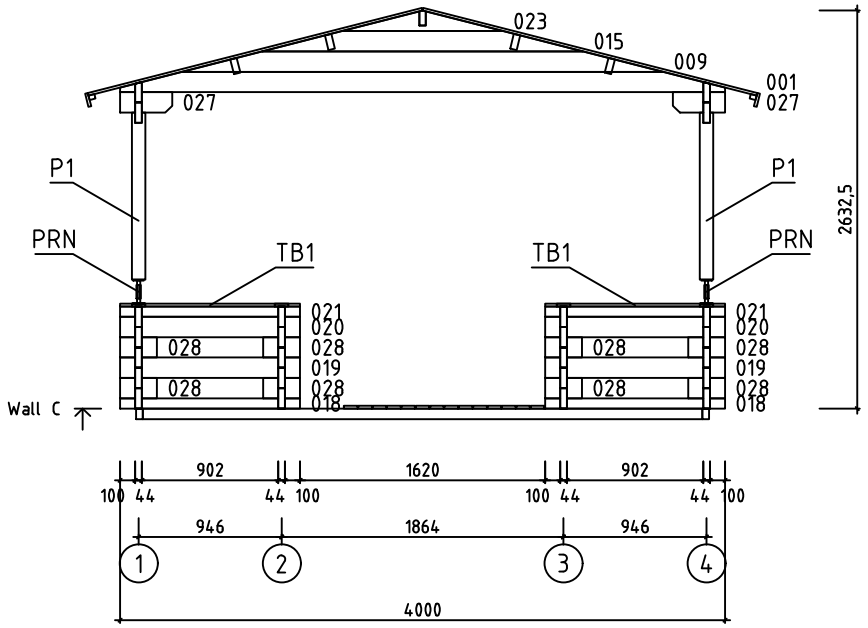

House	4470254 Blois 44 ISO	Sheet	9
Drawing	WALL C	Scale	1:50
Material	44x135	Date	25.05.2023
Drawer	RP	File	4470254 Blois 44 ISO.dwg

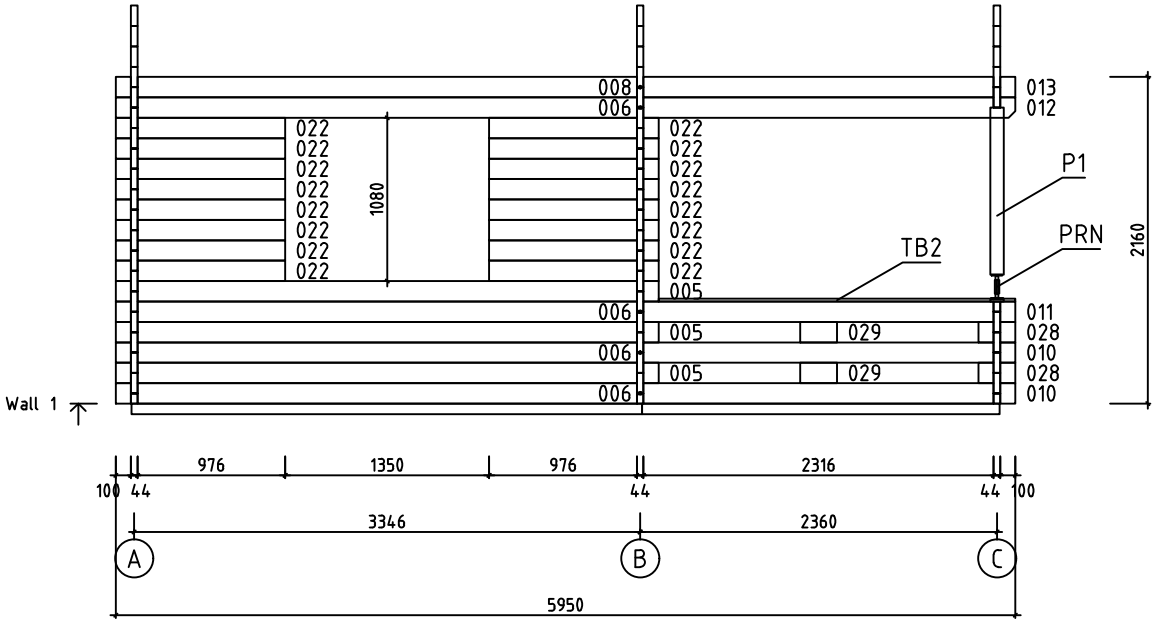

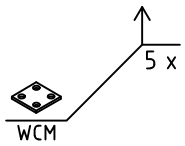

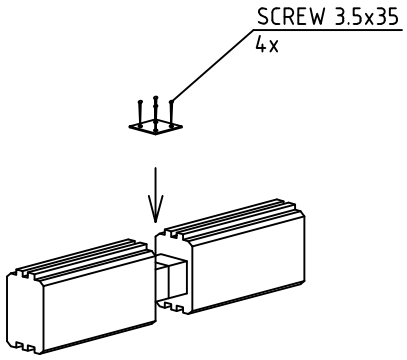

House	4470254 Blois 44 ISO	Sheet	10
Drawing	WALL 1	Scale	1:50
Material	44x135	Date	25.05.2023
Drawer	RP	File	4470254 Blois 44 ISO.dwg

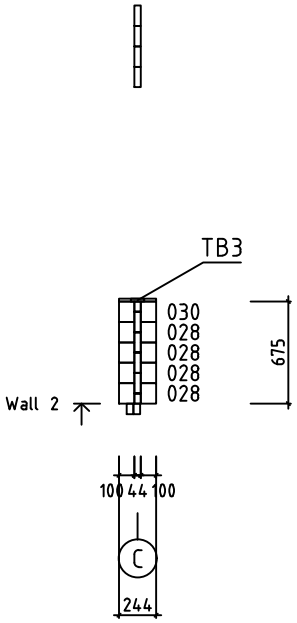

House	4470254 Blois 44 ISO	Sheet	11
Drawing	WALL 2	Scale	1:50
Material	44x135	Date	25.05.2023
Drawer	RP	File	4470254 Blois 44 ISO.dwg

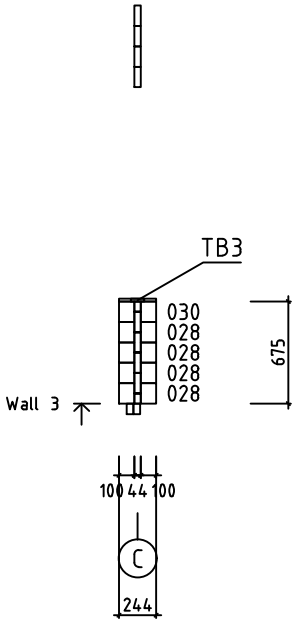

House	4470254 Blois 44 ISO	Sheet	12
Drawing	WALL 3	Scale	1:50
Material	44x135	Date	25.05.2023
Drawer	RP	File	4470254 Blois 44 ISO.dwg

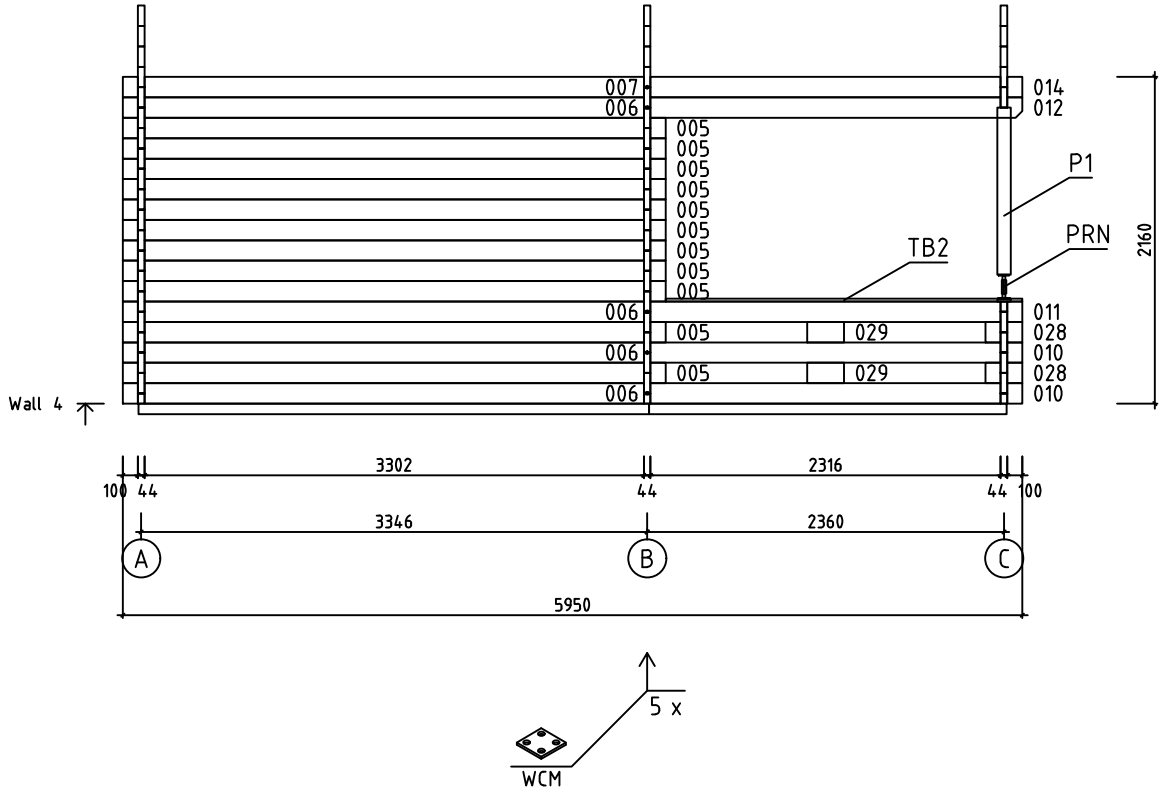

House	4470254 Blois 44 ISO	Sheet	13
Drawing	WALL 4	Scale	1:50
Material	44x135	Date	25.05.2023
Drawer	RP	File	4470254 Blois 44 ISO.dwg

Pos	Specification-Bestimmung-Spécification	PCS	Profile (mm)	L (mm)
002	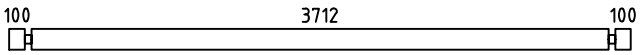	16	44x135	4000
003	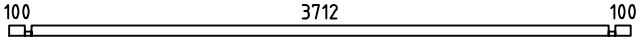	1	44x68	4000
004	SPARE BEAM-ERZATZBOHLE-MADRIER DE RÉSERVE 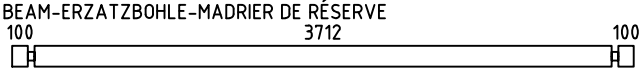	1	44x135	4000
005	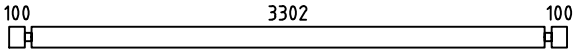	14	44x135	3590
006	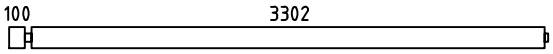	8	44x135	3468
007	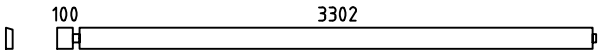	1	44x135	3468
008	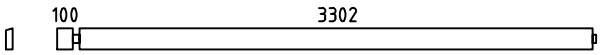	1	44x135	3468
010	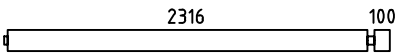 PM	4	44x135	2482
011	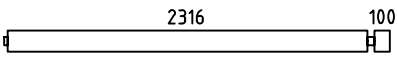 PM	2	44x135	2482
012	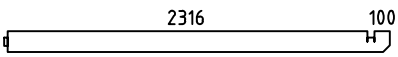	2	44x135	2482
013	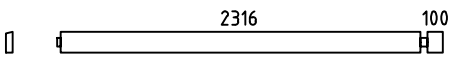	1	44x135	2482
014	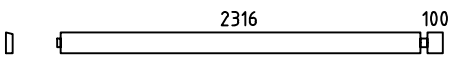	1	44x135	2482
016	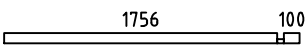	1	44x68	1900
017	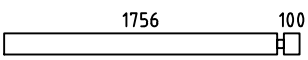	6	44x135	1900
018	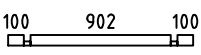 PM	2	44x68	1190
019	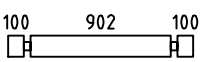 PM	2	44x135	1190
020	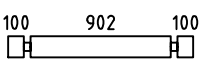	2	44x135	1190
021	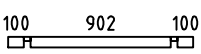	2	44x68	1190
022	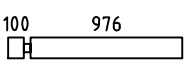	16	44x135	1120
024	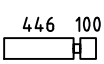	22	44x135	590
025	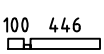	1	44x68	590
026		8	44x135	535
027		2	44x135	344
028		20	44x135	244
029		4	44x135	244

House 4470254 Blois 44 ISO	Material	File 4470254 Blois 44 ISO.dwg	Sheet 14

Pos	Specification-Bestimmung-Spécification	PCS	Profile (mm)	L (mm)
030	100100 PM	2	44x135	244
WA-1 WB-1 WC-1	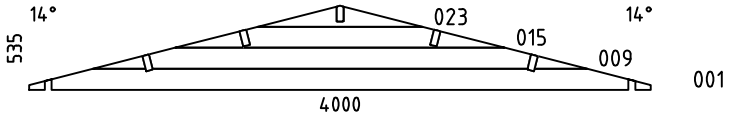	3	44x535	4000
HB	HIT BLOCK-SCHLAGHÖLZER-MADRIERS D´ASSEMBLAGE 	2	44x135	300
FBI1	FLOORBEAMS-FUSSBODENBALKEN-POUTRES DE FONDATION IMPRÉGNÉS IMM	16	45x70	3700
FBI2	FLOORBEAMS-FUSSBODENBALKEN-POUTRES DE FONDATION IMPRÉGNÉS IMM	2	45x70	3375
FBI3	FLOORBEAMS-FUSSBODENBALKEN-POUTRES DE FONDATION IMPRÉGNÉS IMM	2	45x70	2365
P1	POST-PFOSTEN-POTEAU	2	90x90	1105
TB2	TERRACE BORDER BOARDS-TERRASSENBEGRENZUNGSBRETTER-FRONTIÉRES TERRASSE 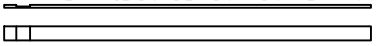	2	90x18	2360
TB1	TERRACE BORDER BOARDS-TERRASSENBEGRENZUNGSBRETTER-FRONTIÉRES TERRASSE 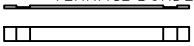	2	90x18	1190
TB3	TERRACE BORDER BOARDS-TERRASSENBEGRENZUNGSBRETTER-FRONTIÉRES TERRASSE 	2	90x18	244
RB1	ROOFBEAMS-DACHBALKEN-SOLIVES DE PLAFOND 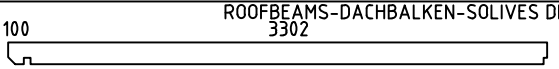	4	43x140	3468
RB3	ROOFBEAMS-DACHBALKEN-SOLIVES DE PLAFOND 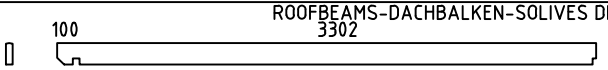	1	43x140	3468
RB2	ROOFBEAMS-DACHBALKEN-SOLIVES DE PLAFOND 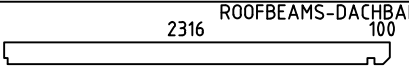	4	43x140	2482
RB4	ROOFBEAMS-DACHBALKEN-SOLIVES DE PLAFOND 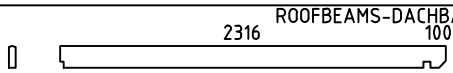	1	43x140	2482
F1	FLOORBOARD-FUSSBODENBRETT-PLANCHER or-oder-ou	33+1 43+1	18x114 18x88	3295
R1	ROOFBOARD-DACHBRETT-VOLIGES or-oder-ou	106+2 138+2	18x114 18x88	2280
T1	TERRACE BOARD-TERRASSENBRETT-PLANCHES DE TERRASSE IMM	19+1	18x90	2360
T2	TERRACE BOARD-TERRASSENBRETT-PLANCHES DE TERRASSE IMM	23+1	18x90	2310
FF1	FLOOR FILLET-FUSSBODENLEISTE-BAGUETTE DE FINITION DE PLANCHER		18x35	14m
GB1	GABLE BOARD-GIEBELBLENDE-PLANCHE DE RIVE 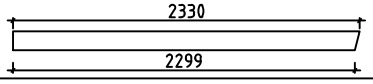	4	18x120	2330
GS1	ROOF FELT FILLET-GIEBELLEISTE-BAGUETTES POUR FIXER LES PLANCHES DE RIVE	4	18x70	2330
EB1	EAVE BOARD-TRAUFBRETT-LATTES SOUS VOLIGES	4	18x90	2975
ES1	EAVE SLAT-TRAUFENLEISTE-BAGUETTES POUR FIXER LES LATTES SOUS VOLIGES 	4	30x40	2975
DB1	DIAMOND-RAUTE-ELÉMENTS DE DÉCORATION 	2	18x90	200

House 4470254 Blois 44 ISO	Material	File 4470254 Blois 44 ISO.dwg	Sheet 15

Pos	Specification-Bestimmung-Spécification	PCS	Profile (mm)	L (mm)
SS1	STORM SLAT-STURMLEISTE -BAGUETTE DE TEMPETE TYPE 2	4	18x35	2060
	SCREWS-SCHRAUBEN-VISSER FOR-FÜR-POUR SS1	8	M8	90
	WASHER-SCHEIBE-RONDELLE FOR-FÜR-POUR SS1	8	M8	
	NUT-NUSS-ÉCROU FOR-FÜR-POUR SS1	8	M8	
RCM	ROOFBEAMS CONNECTING METAL-DACHBALKEN BEFESTIGUNGSMETALLE -CONNECTEUR MÉTALLIQUE POUR SOLIVES DE PLAFOND	5	⌀6.0	200
WCM	WALLBEAMS CONNECTING METAL-WANDBOHLEN BEFESTIGUNG -METALLE-PATTE D´ASSEMBLAGE	10	25	25
PRN	POST REGULATOR-PFOSTEN REGLER- PIED MÉTALLIQUE RÉGLABLE POUR POTEAU	2		
	NAIL-NAGEL-CLOUS FOR-FÜR-POUR COATING FOR ROOF-BESCHICHTUNG FÜR DACH-REVÉTEMENT DE TOIT	360	⌀2.5	20
	NAIL-NAGEL-CLOUS FOR-FÜR-POUR FF1	40	⌀2.0	40
	NAIL-NAGEL-CLOUS FOR-FÜR-POUR F1, R1, T1, T2	1150	⌀2.5	60
	SCREWS-SCHRAUBEN-VIS FOR-FÜR-POUR WCM	40	⌀3.5	35
	SCREWS-SCHRAUBEN-VIS FOR-FÜR-POUR PRN	16	⌀6.0	45
	SCREWS-SCHRAUBEN-VIS FOR-FÜR-POUR TB1, TB2, TB3, P1 GB1, GS1, EB1, ES1, DB1	100	⌀4.5	50
	SCREWS-SCHRAUBEN-VIS FOR-FÜR-POUR 003, 016, 018, 021, 025 FBI1, FBI2, FBI3	80	⌀4.5	90
	SCREWS-SCHRAUBEN-VIS FOR-FÜR-POUR WA-1, WB-1, WC-1 RB1, RB2, RB3, RB4	50	⌀6.0	160
	COATING FOR ROOF-BESCHICHTUNG FÜR DACH-REVÉTEMENT DE TOIT	3,0	R = 15m	
	DOUBLEDOOR-DOPPELTÜR-DOUBLE PORTE (right-rechts-droit) AST_ISO_PL P	1	1500	1920
	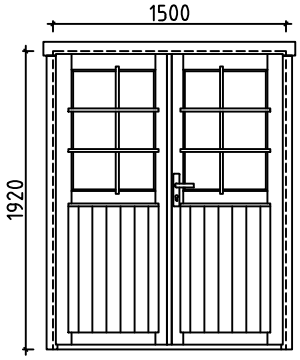	1		
		1		
		1		
		6		
		2		

House 4470254 Blois 44 ISO	Material	File 4470254 Blois 44 ISO.dwg	Sheet 16

Pos	Specification-Bestimmung-Spécification	PCS	Profile (mm)	L (mm)
	DOUBLE WINDOW-DOPPEL FENSTER-DOUBLE FENÉTRE P (right-rechts-droit) AST_1H 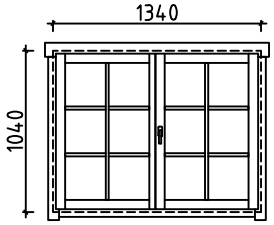 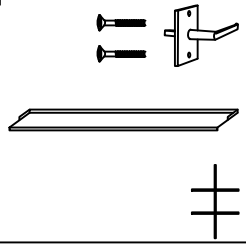	1 1 1 2	1340	1040
	WINDOW-FENSTER-VENSTER (left-links-links) AST_PRE V 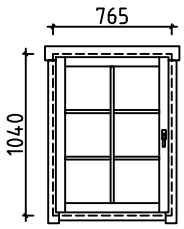 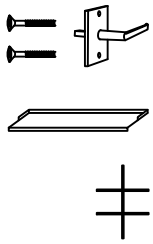	1 1 1 1	765	1040

House 4470254 Blois 44 ISO	Material	File 4470254 Blois 44 ISO.dwg	Sheet 17

#001	A,B,C	4000	3
#002	A,B	4000	16
#003	A	4000	1
#004		4000	1
#005	1,4	3590	14
#006	1,4	3468	8
#007	4	3468	1
#008	1	3468	1
#009	A,B,C	3182	3
#010	1,4	2482	4
#011	1,4	2482	2
#012	1,4	2482	2
#013	1	2482	1
#014	4	2482	1
#015	A,B,C	2121	3
#016	B	1900	1
#017	B	1900	6
#018	C	1190	2
#019	C	1190	2
#020	C	1190	2
#021	C	1190	2
#022	1	1120	16
#023	A,B,C	1061	3
#024	B	590	22
#025	B	590	1
#026	B	535	8
#027	C	344	2
#028	1,2,3,4,C	244	20
#029	1,4	244	4
#030	2,3	244	2