
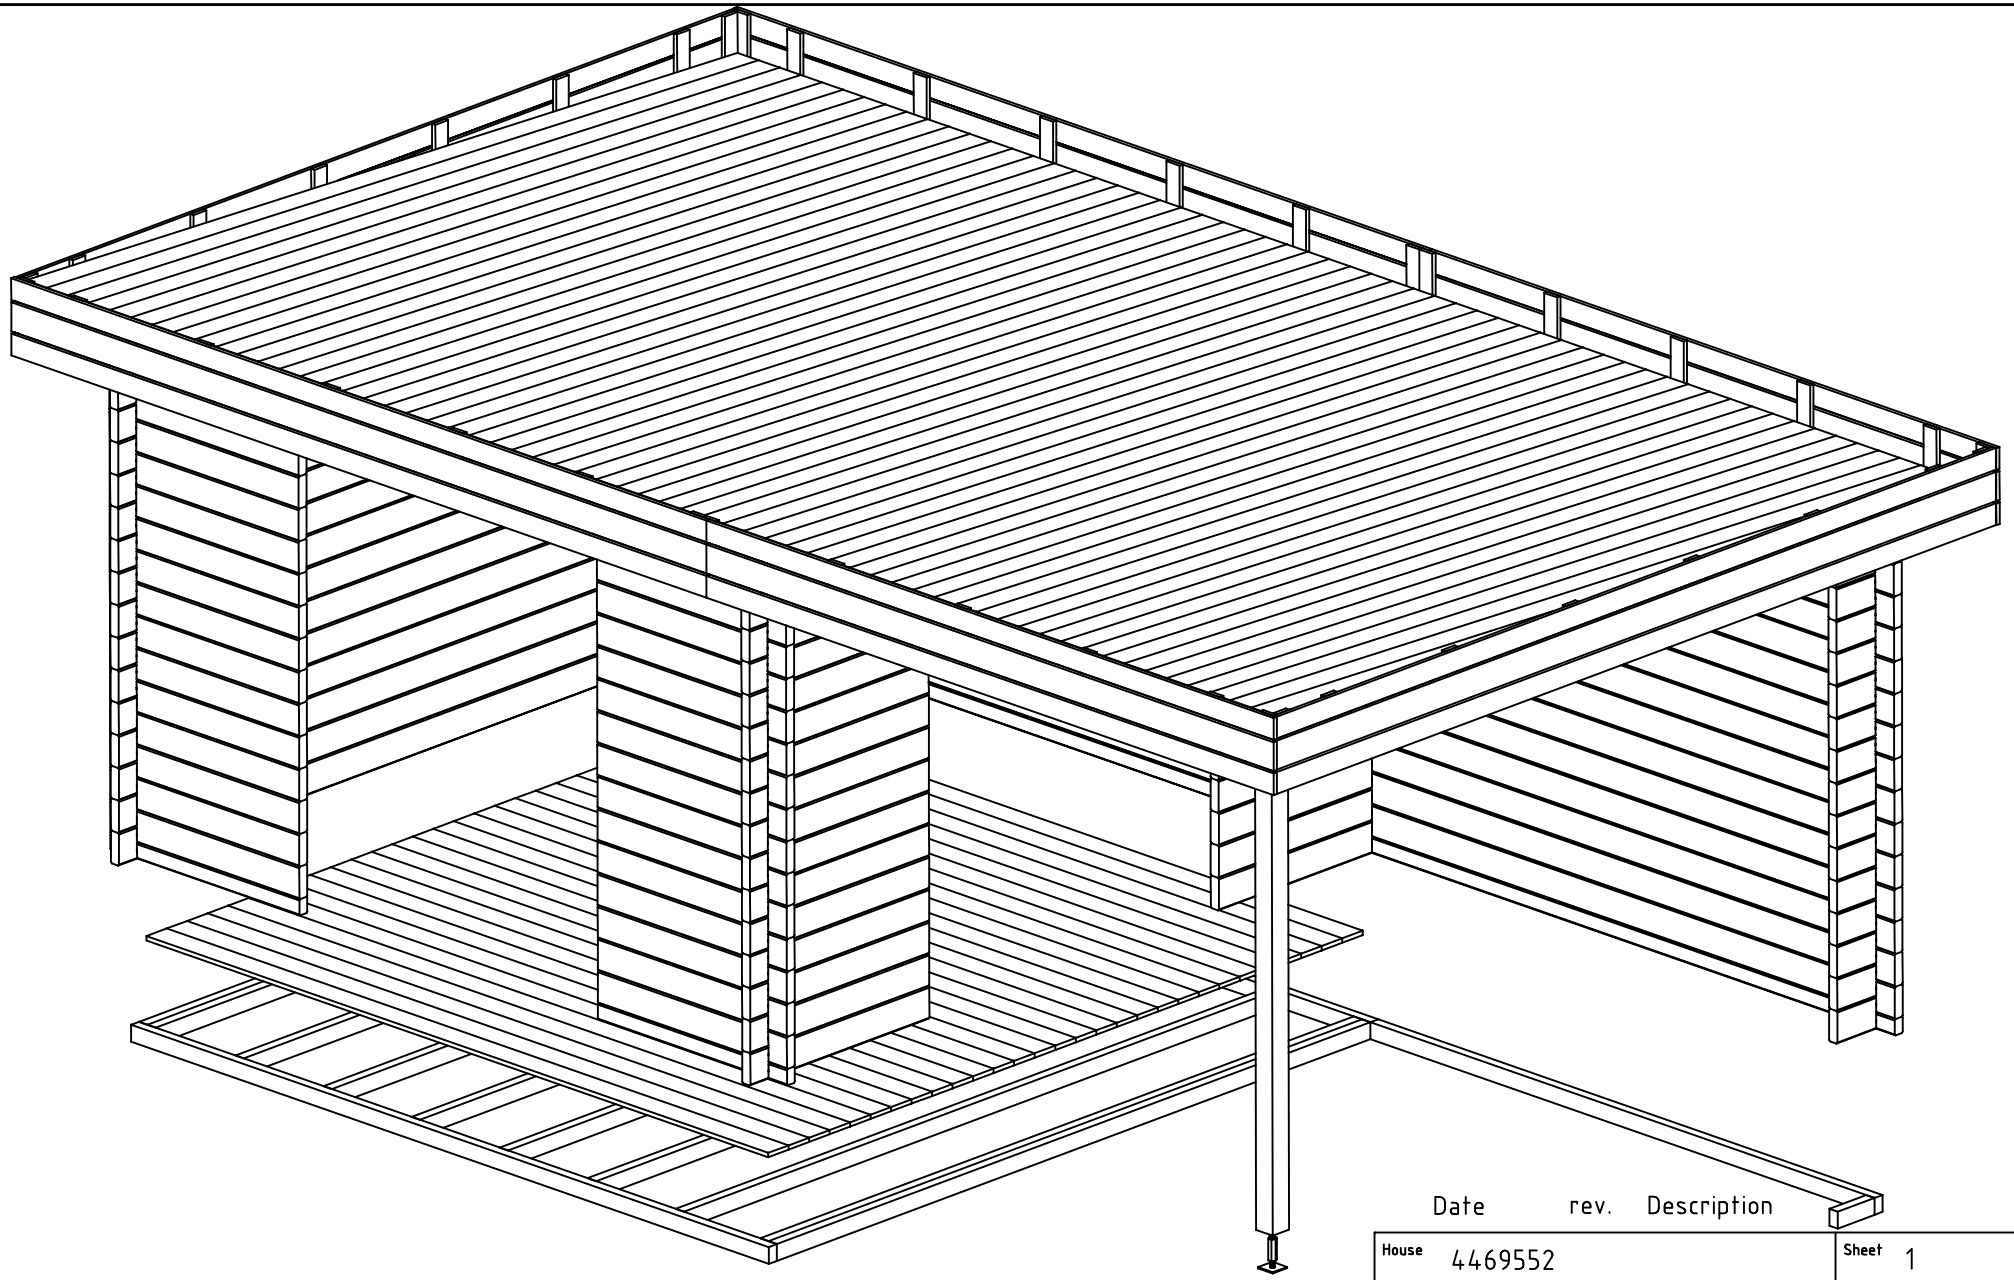



Date	rev.	Description

House	4469552	Sheet	1
Drawing	3D Plan	Scale	
Material	44x135	Date	05.01.2024
Drawer	RP	File	4469552 3D.dwg

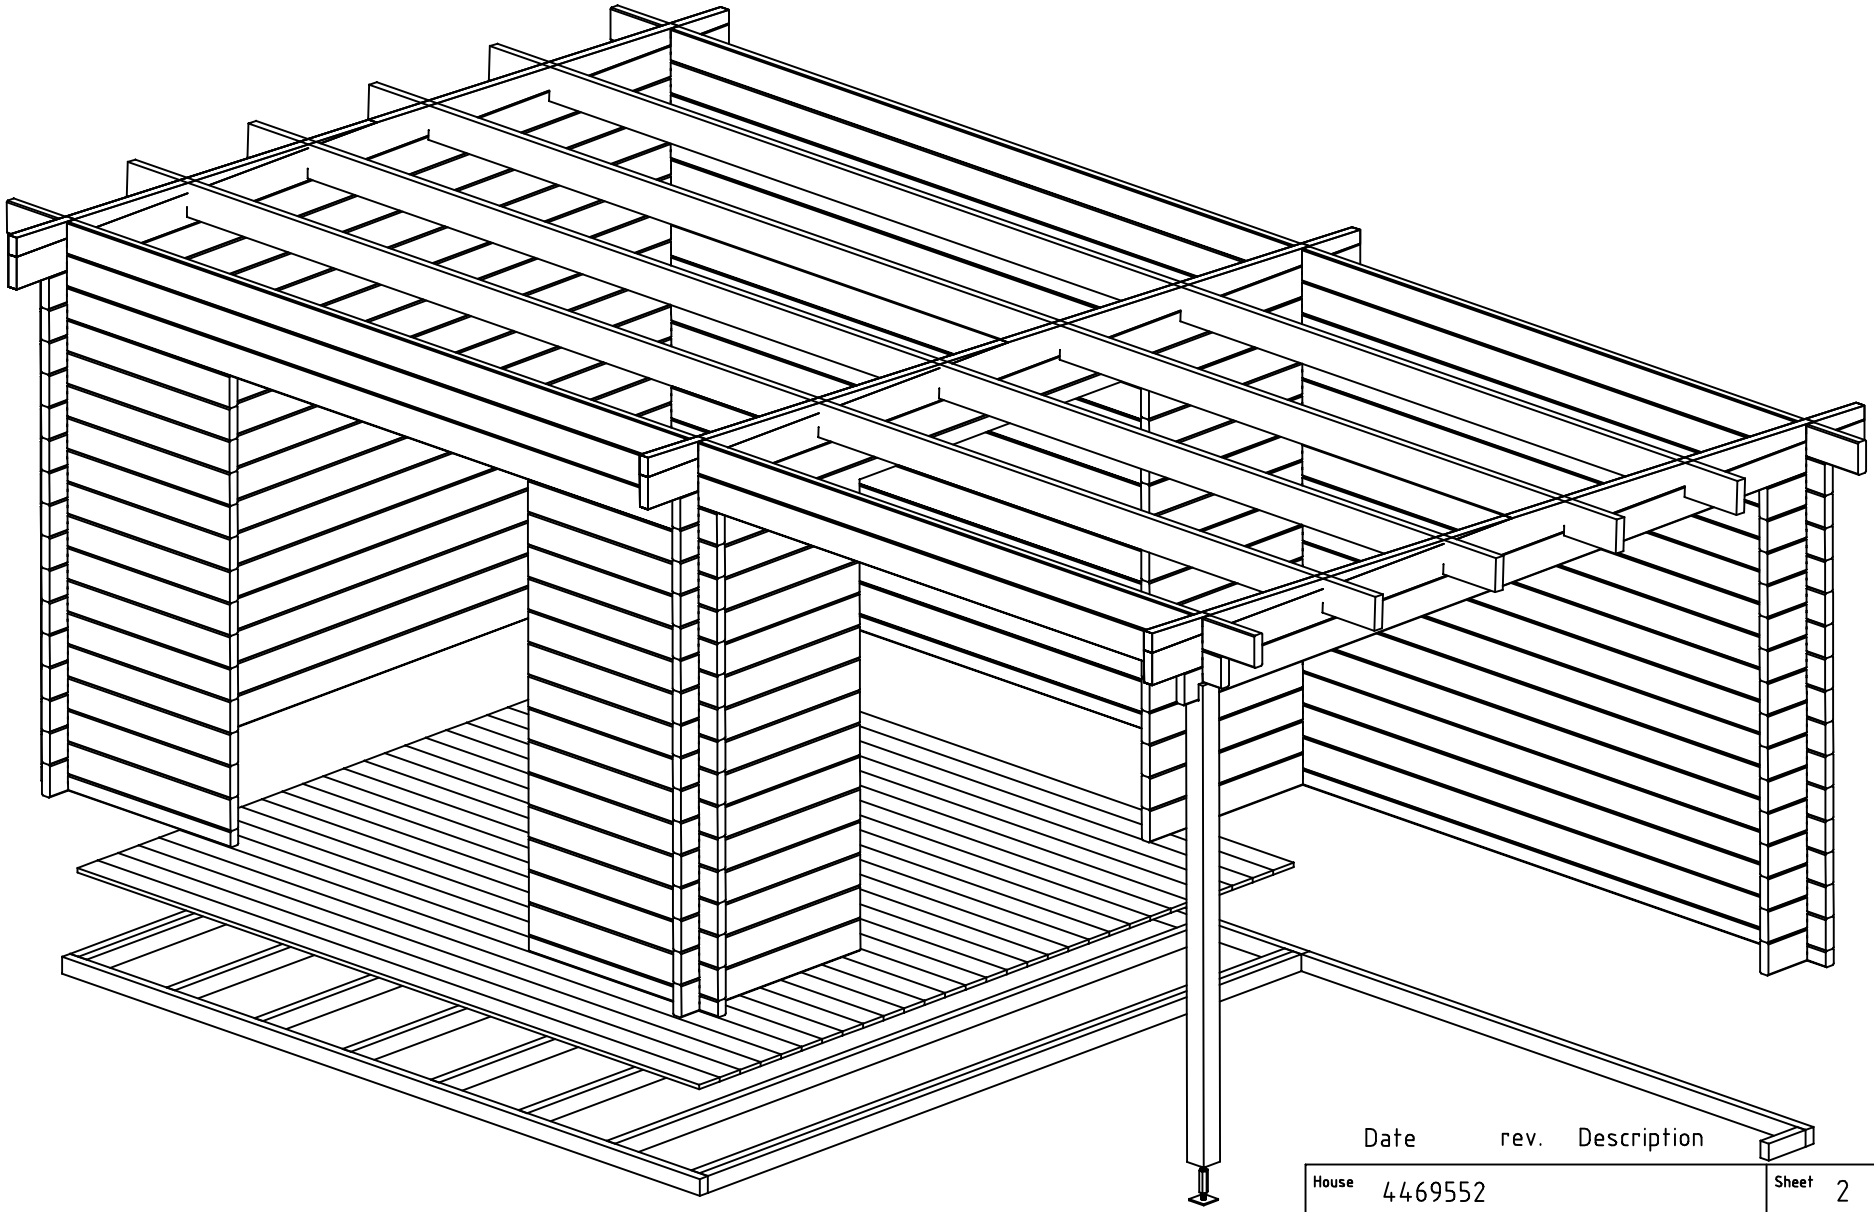



Date	rev.	Description


House	4469552	Sheet	2
Drawing	3D Plan	Scale	
Material	44x135	Date	05.01.2024
Drawer	RP	File	4469552 3D.dwg

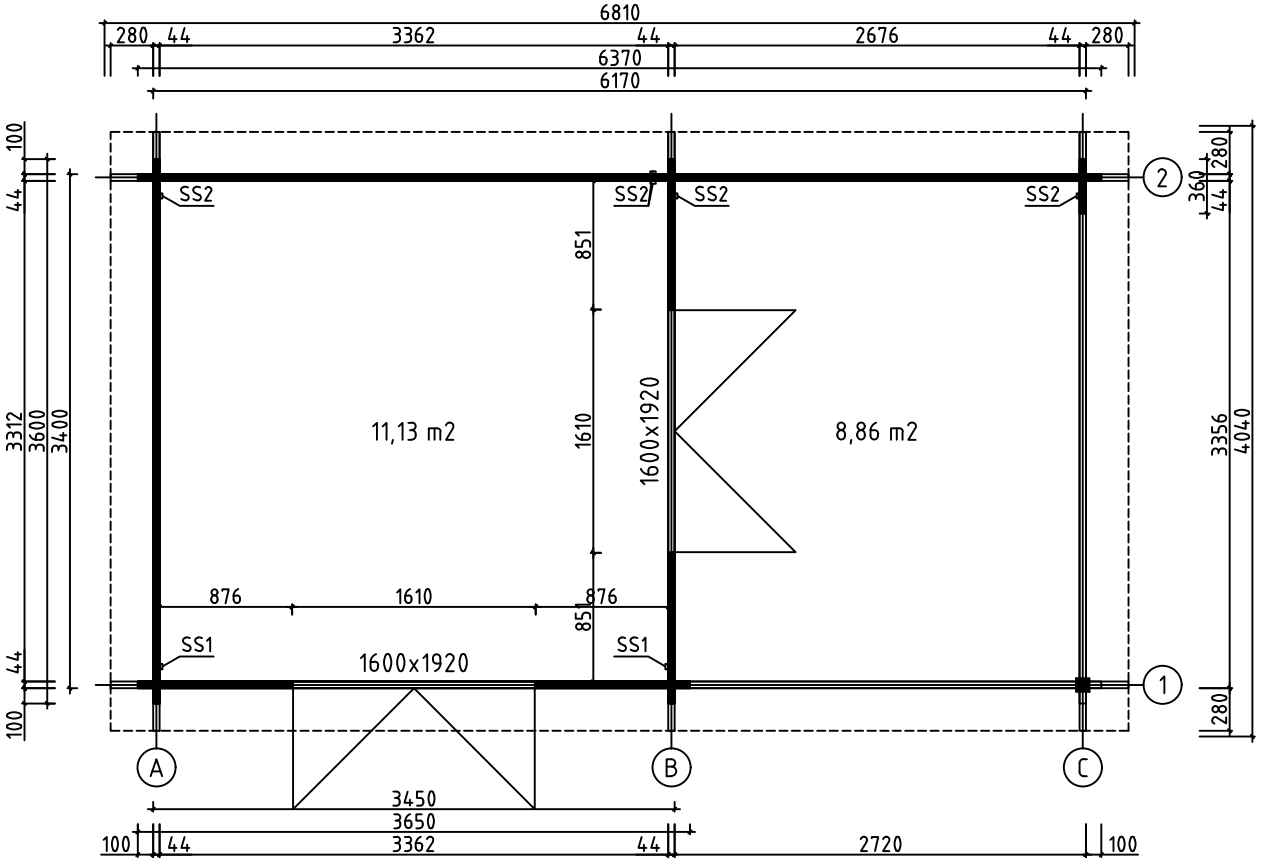


House	4469552	Sheet	3
Drawing	GROUNDPLAN	Scale	1:50
Material	44x135	Date	05.01.2024
Drawer	RP	File	4469552.dwg

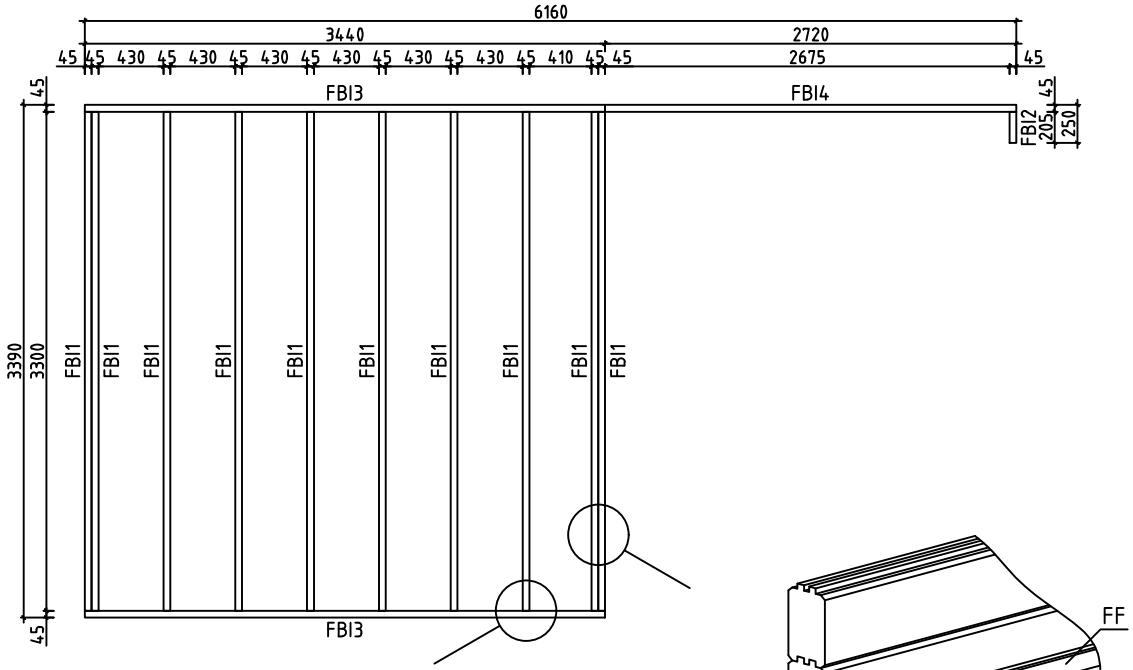


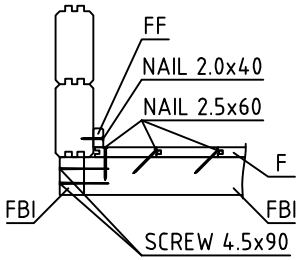

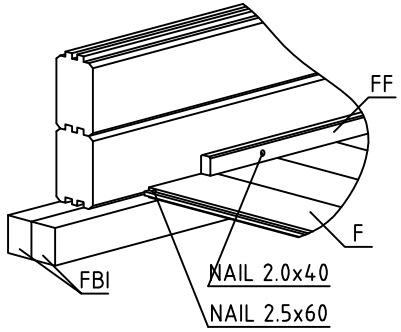



House	4469552	Sheet	4
Drawing	FLOORBEAMS	Scale	1:50
Material	45x70	Date	05.01.2024
Drawer	RP	File	4469552.dwg

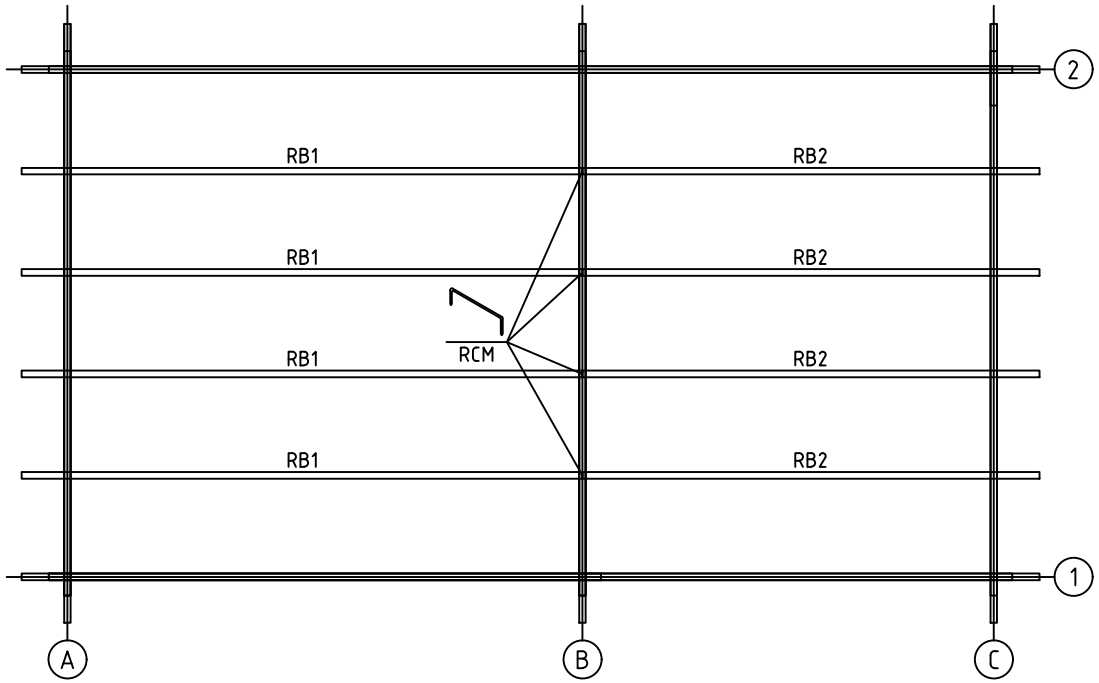


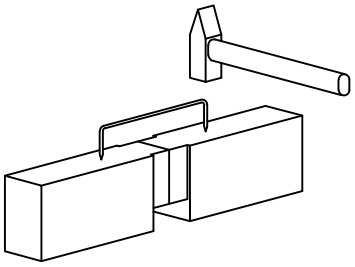


House	4469552	Sheet	5
Drawing	ROOFBEAMS	Scale	1:50
Material	43x140	Date	05.01.2024
Drawer	RP	File	4469552.dwg

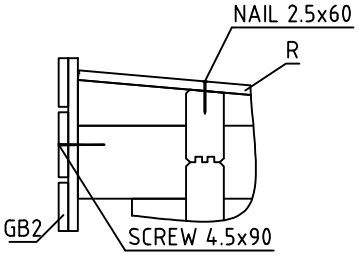

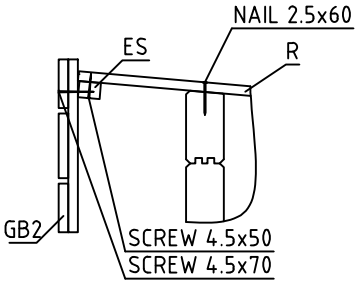


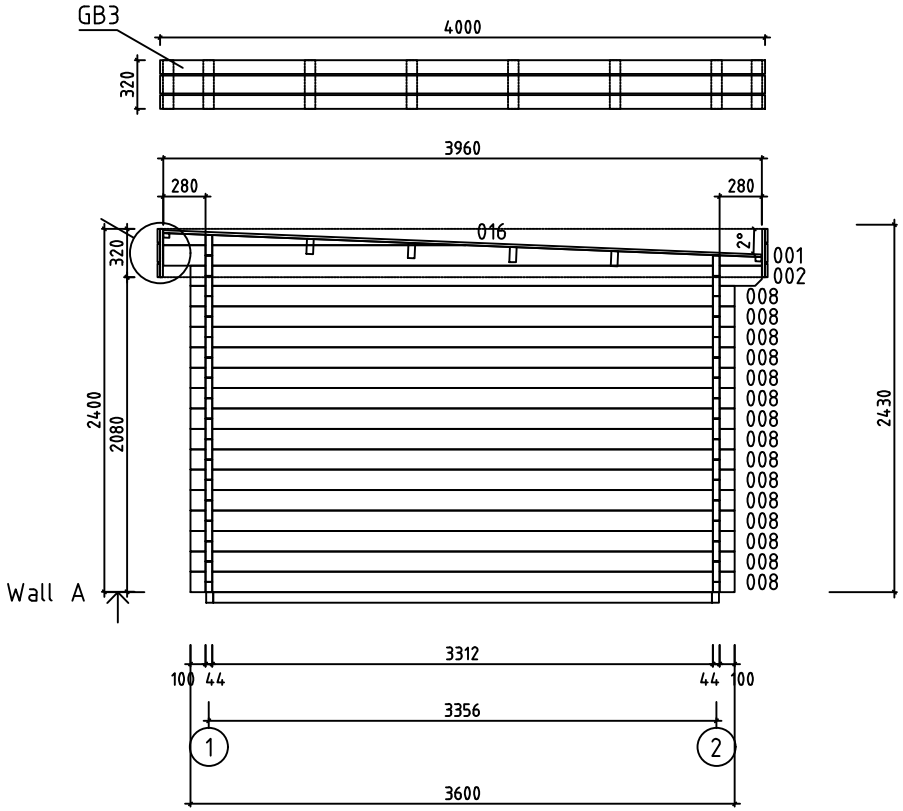



House	4469552	Sheet	6
Drawing	WALL A	Scale	1:50
Material	44x135	Date	05.01.2024
Drawer	RP	File	4469552.dwg

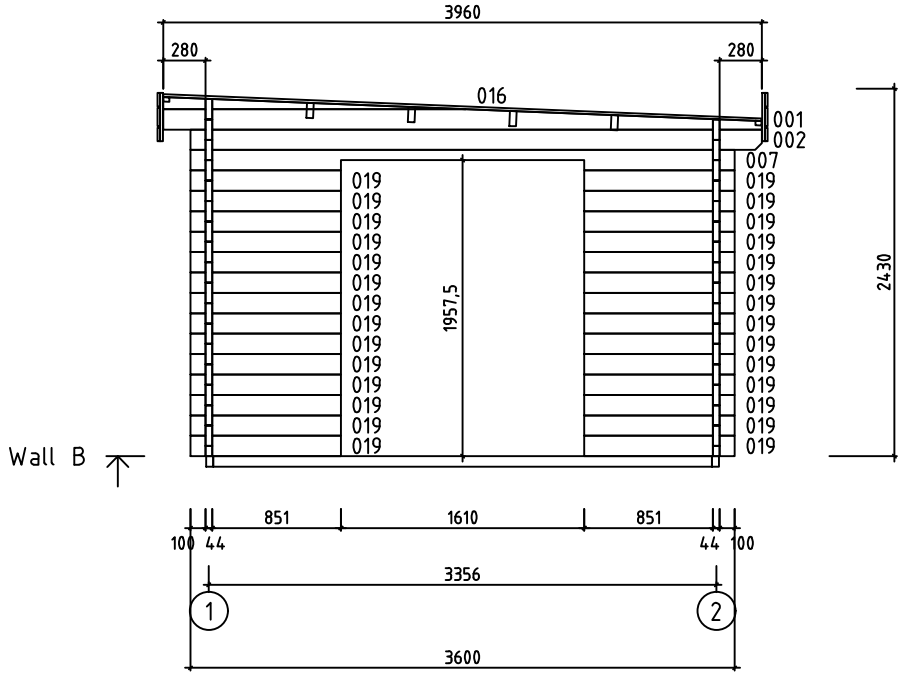


House	4469552	Sheet	7
Drawing	WALL B	Scale	1:50
Material	44x135	Date	05.01.2024
Drawer	RP	File	4469552.dwg

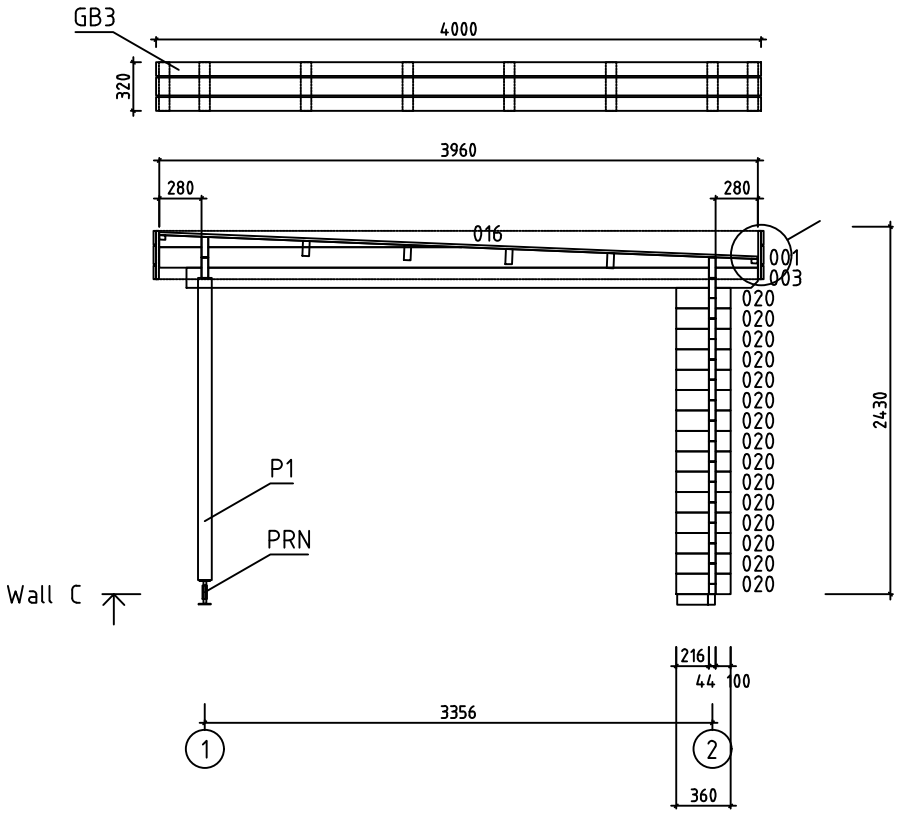


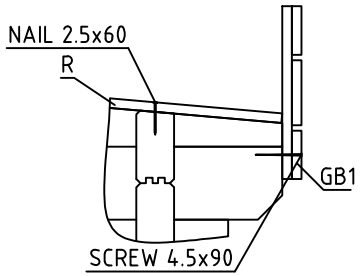


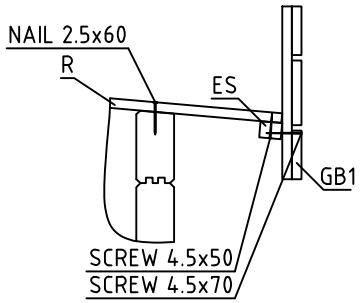


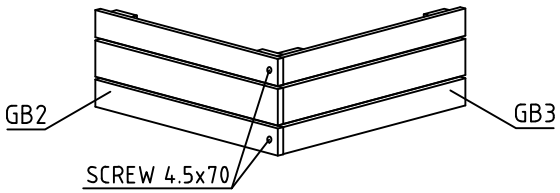


House	4469552	Sheet	8
Drawing	WALL C	Scale	1:50
Material	44x135	Date	05.01.2024
Drawer	RP	File	4469552.dwg

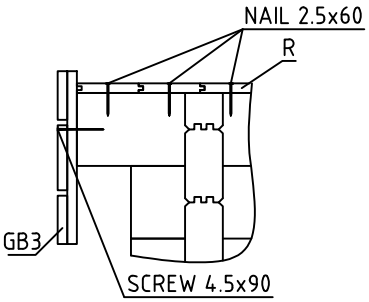


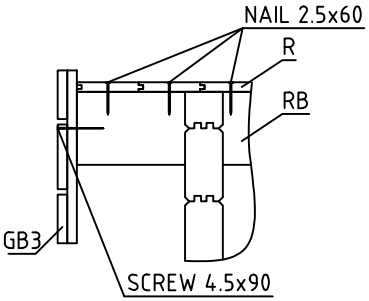


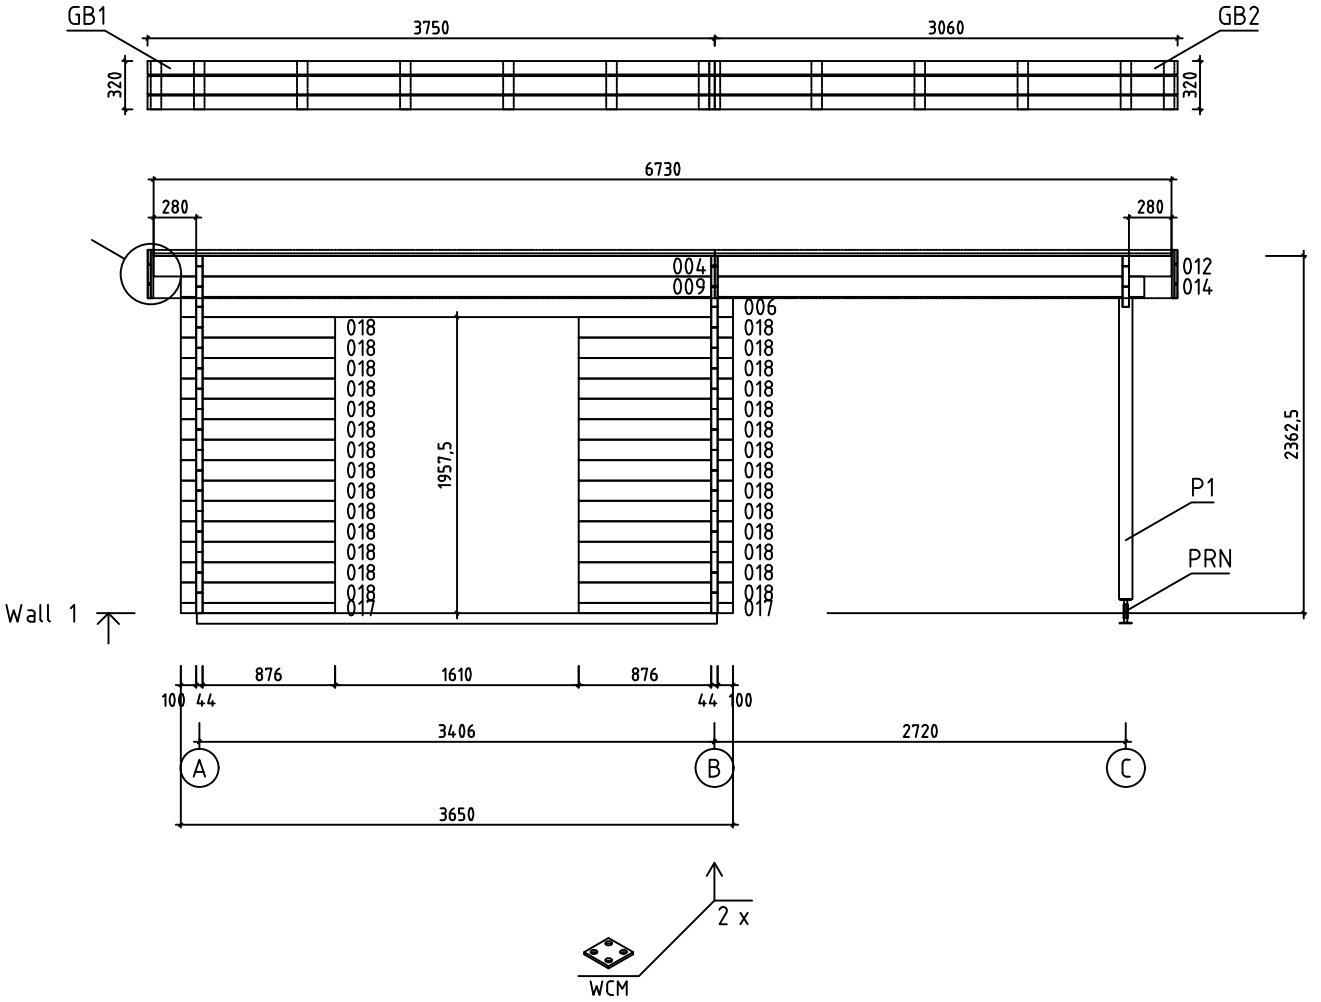


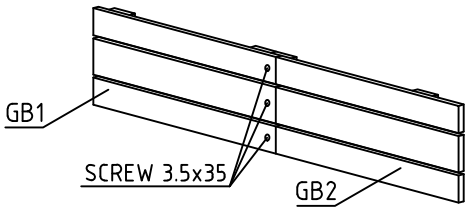



House	4469552	Sheet	9
Drawing	WALL 1	Scale	1:50
Material	44x135	Date	05.01.2024
Drawer	RP	File	4469552.dwg

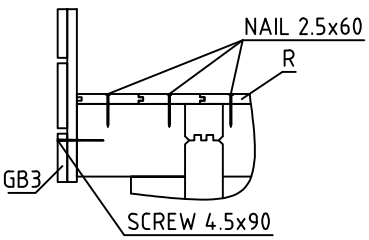

















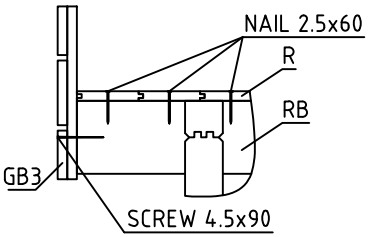


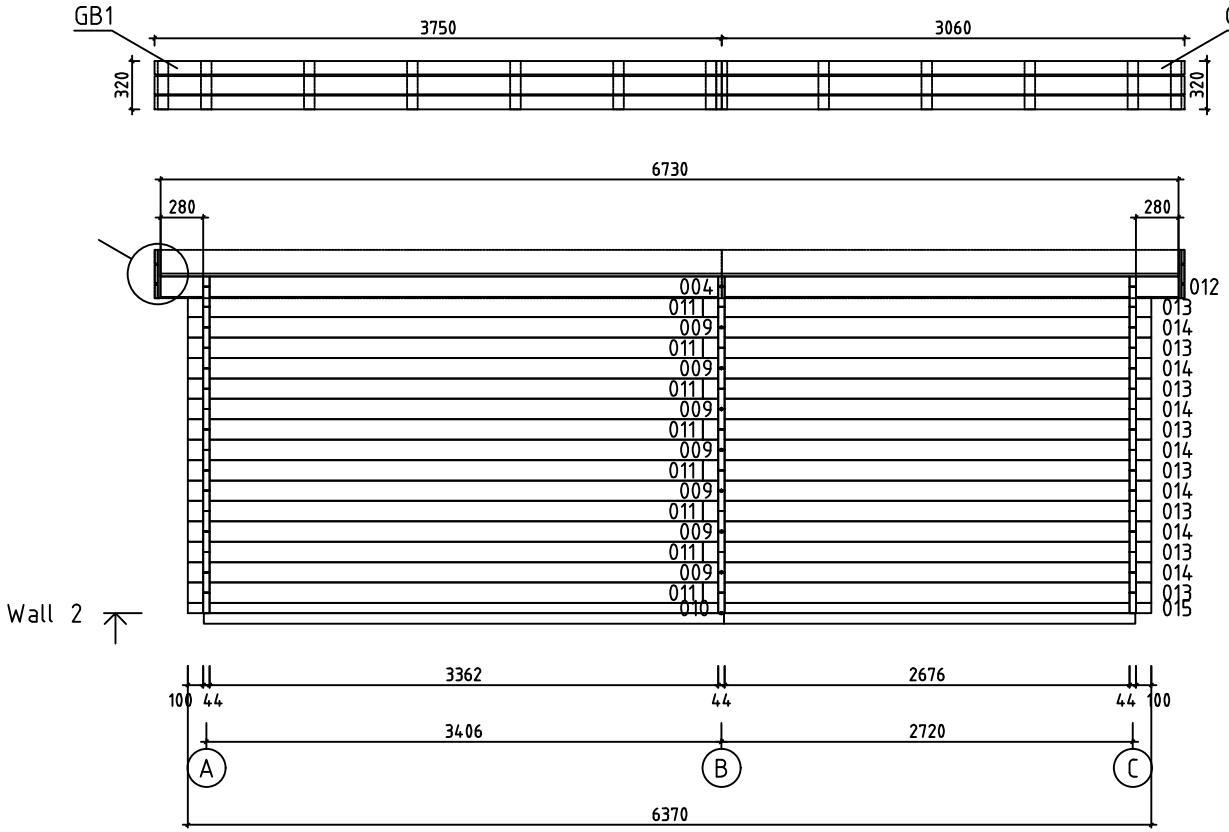






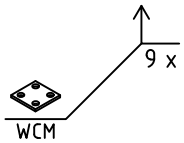


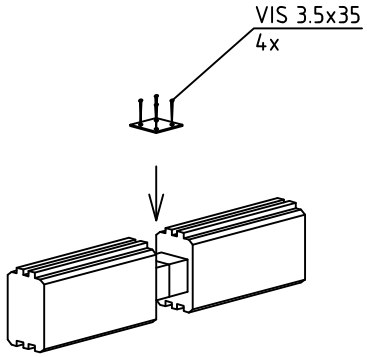



House	4469552	Sheet	10
Drawing	WALL 2	Scale	1:50
Material	44x135	Date	05.01.2024
Drawer	RP	File	4469552.dwg

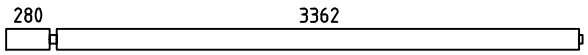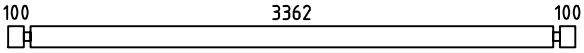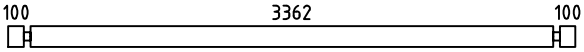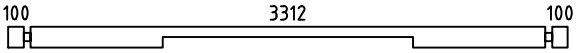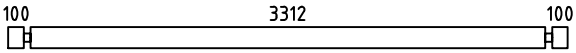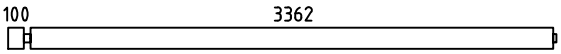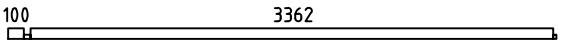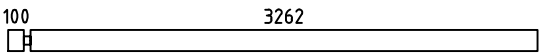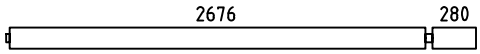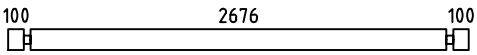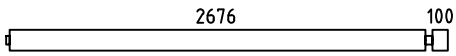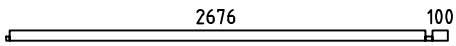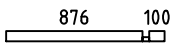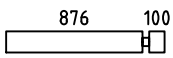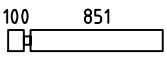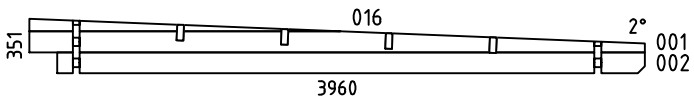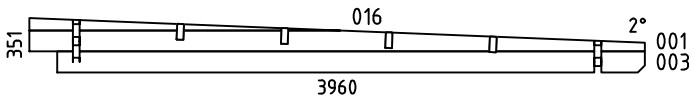Pos	Specification-Bestimmung-Spécification	PCS	Profile (mm)	L (mm)
004	 PM	2	44x135	3708
005	SPARE BEAM-ERZATZBOHLE-MADRIER DE RÉSERVE 	1	44x135	3650
006		1	44x135	3650
007		1	44x135	3600
008		15	44x135	3600
009		8	44x135	3528
010		1	44x68	3528
011		8	44x135	3406
012	 PM	2	44x135	3022
013		8	44x135	2964
014		8	44x135	2842
015		1	44x68	2842
017		2	44x68	1020
018		28	44x135	1020
019		28	44x135	995
020		15	44x135	360
WA-1 WB-1		2	44x351	3960
WC-1		1	44x351	3960
HB	HIT BLOCK-SCHLAGHÖLZER-MADRIERS D´ASSEMBLAGE 	2	44x135	300
FBI3	FLOORBEAMS-FUSSBODENBALKEN-POUTRES DE FONDATION IMPRÉGNÉS IMM	2	45x70	3440
FBI1	FLOORBEAMS-FUSSBODENBALKEN-POUTRES DE FONDATION IMPRÉGNÉS IMM	10	45x70	3300
FBI4	FLOORBEAMS-FUSSBODENBALKEN-POUTRES DE FONDATION IMPRÉGNÉS IMM	1	45x70	2720
FBI2	FLOORBEAMS-FUSSBODENBALKEN-POUTRES DE FONDATION IMPRÉGNÉS IMM	1	45x70	205

House 4469552	Material	File 4469552.dwg	Sheet 11

 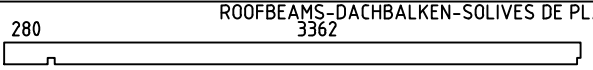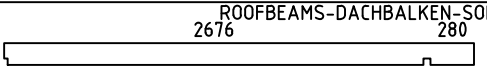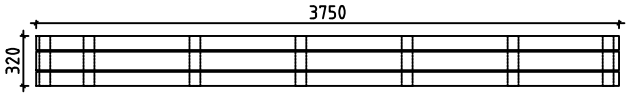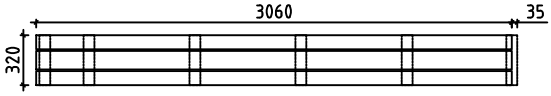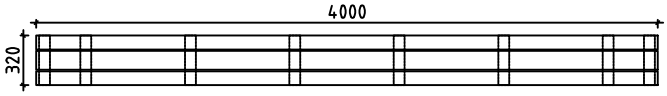Pos	Specification-Bestimmung-Spécification	PCS	Profile (mm)	L (mm)
P1	POST-PFOSTEN-POTEAU 	1	90x90	2000
RB1	ROOFBEAMS-DACHBALKEN-SOLIVES DE PLAFOND 	4	43x140	3708
RB2	ROOFBEAMS-DACHBALKEN-SOLIVES DE PLAFOND 	4	43x140	3022
F1	FLOORBOARD-FUSSBODENBRETT-PLANCHER or-oder-ou	29+1 38+1	18x114 18x88	3355
R1	ROOFBOARD-DACHBRETT-VOLIGES or-oder-ou	60+1 78+1	18x114 18x88	3960
FF1	FLOOR FILLET-FUSSBODENLEISTE-BAGUETTE DE FINITION DE PLANCHER		18x35	14m
GB1	ASSEMBLY REQUIRED-MONTAGE ERFORDERLICH-ASSEMBLAGE REQUIS 	2	36x320	3750
GB2	ASSEMBLY REQUIRED-MONTAGE ERFORDERLICH-ASSEMBLAGE REQUIS 	2	36x320	3060 +35
GB3	ASSEMBLY REQUIRED-MONTAGE ERFORDERLICH-ASSEMBLAGE REQUIS 	2	36x320	4000
ES1	EAVE SLAT-TRAUFENLEISTE-BAGUETTES POUR FIXER LES LATTES SOUS VOLIGES 	2	30x40	3360
ES2	EAVE SLAT-TRAUFENLEISTE-BAGUETTES POUR FIXER LES LATTES SOUS VOLIGES 	2	30x40	2675
ES3	EAVE SLAT-TRAUFENLEISTE-BAGUETTES POUR FIXER LES LATTES SOUS VOLIGES 	4	30x40	280
SS1	STORM SLAT-STURMLEISTE -BAGUETTE DE TEMPETE TYPE 2	2	18x35	2190
SS2	STORM SLAT-STURMLEISTE -BAGUETTE DE TEMPETE TYPE 2	5	18x35	2090
RCM	ROOFBEAMS CONNECTING METAL-DACHBALKEN BEFESTIGUNGSMETALLE -CONNECTEUR MÉTALLIQUE POUR SOLIVES DE PLAFOND 	4	⌀6.0	200
WCM	WALLBEAMS CONNECTING METAL-WANDBOHLEN BEFESTIGUNG -METALLE-PATTE D´ASSEMBLAGE 	11	25	25
PRN	POST REGULATOR-PFOSTEN REGLER- PIED MÉTALLIQUE RÉGLABLE POUR POTEAU 	1		
	SCREWS-SCHRAUBEN-VISSER FOR-FÜR-POUR SS2	2	M8	110
	SCREWS-SCHRAUBEN-VISSER FOR-FÜR-POUR SS1, SS2	10	M8	90
	WASHER-SCHEIBE-RONDELLE FOR-FÜR-POUR SS1, SS2 	12	M8	
	NUT-NUSS-ÉCROU FOR-FÜR-POUR SS1, SS2 	12	M8	
	NAIL-NAGEL-CLOUS FOR-FÜR-POUR COATING FOR ROOF-BESCHICHTUNG FÜR DACH-REVÉTEMENT DE TOIT	410	⌀2.5	20


House 4469552	Material	File 4469552.dwg	Sheet 12

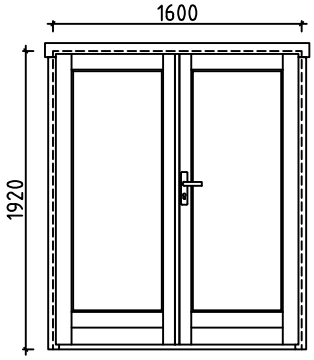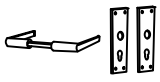
Pos	Specification-Bestimmung-Spécification	PCS	Profile (mm)	L (mm)
	NAIL-NAGEL-CLOUS FOR-FÜR-POUR FF1	30	ϕ2.0	40
	NAIL-NAGEL-CLOUS FOR-FÜR-POUR F1, R1	790	ϕ2.5	60
	SCREWS-SCHRAUBEN-VIS FOR-FÜR-POUR WCM, GB1, GB2, GB3	302	ϕ3.5	35
	SCREWS-SCHRAUBEN-VIS FOR-FÜR-POUR PRN	8	ϕ6.0	45
	SCREWS-SCHRAUBEN-VIS FOR-FÜR-POUR ES1, ES2, ES3, P1	30	ϕ4.5	50
	SCREWS-SCHRAUBEN-VIS FOR-FÜR-POUR GB1, GB2, GB3	20	ϕ4.5	70
	SCREWS-SCHRAUBEN-VIS FOR-FÜR-POUR 010, 015, 017, FBI1, FBI2, FBI3, FBI4 GB1, GB2, GB3	70	ϕ4.5	90
	SCREWS-SCHRAUBEN-VIS FOR-FÜR-POUR WA-1, WB-1, WC-1, RB1, RB2	40	ϕ6.0	160
	COATING FOR ROOF-BESCHICHTUNG FÜR DACH-REVÊTEMENT DE TOIT	3,0	R = 15m	
	DOUBLEDOOR-DOPPELTÜR-DOUBLE PORTE (right-rechts-droit) AST_ISO_PL P	2	1600	1920
				
		2		
		2		
		2		
		12		

House 4469552	Material	File 4469552.dwg	Sheet 13


Pos	Assembly Instructions-Montageanleitungen-Instructions de Montage	PCS	Profile (mm)	L (mm)
L1	BOARD-BRETT-PLANCHE	2	18x120	3750
L2	BOARD-BRETT-PLANCHE	4	18x90	3750
L3	BOARD-BRETT-PLANCHE	2	18x120	3060
L4	BOARD-BRETT-PLANCHE	4	18x90	3060
L5	BOARD-BRETT-PLANCHE	2	18x120	4000
L6	BOARD-BRETT-PLANCHE	4	18x90	4000
L7	BOARD-BRETT-PLANCHE	42	18x70	320


GB1 — 2 — 36x320 — 3750

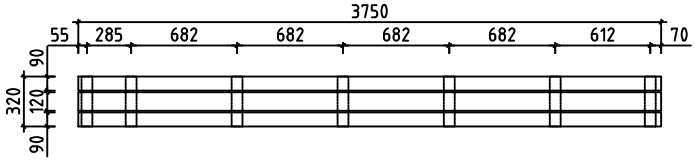

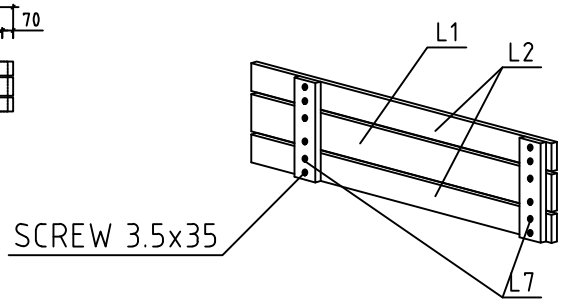



GB2 — 2 — 36x320 — 3060 +35

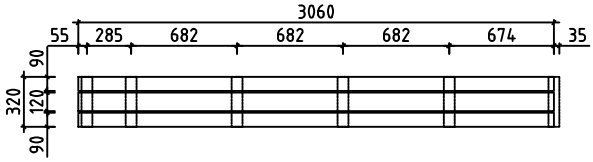

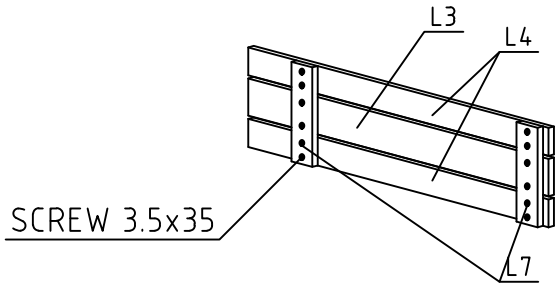

GB3 — 2 — 36x320 — 4000

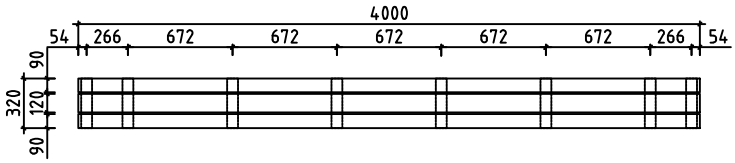

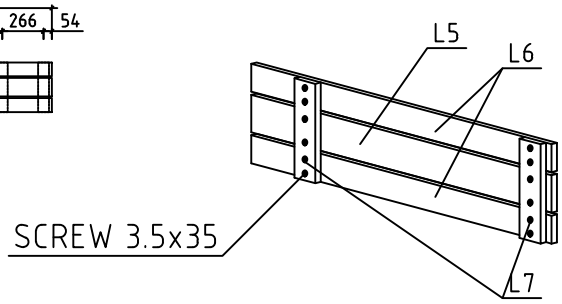

House 4469552	Material	File 4469552.dwg	Sheet 14

#001	A,B,C	3960	3
#002	A,B	3780	2
#003	C	3780	1
#004	1,2	3708	2
#005		3650	1
#006	1	3650	1
#007	B	3600	1
#008	A	3600	15
#009	1,2	3528	8
#010	2	3528	1
#011	2	3406	8
#012	1,2	3022	2
#013	2	2964	8
#014	1,2	2842	8
#015	2	2842	1
#016	A,B,C	2002	3
#017	1	1020	2
#018	1	1020	28
#019	B	995	28
#020	C	360	15