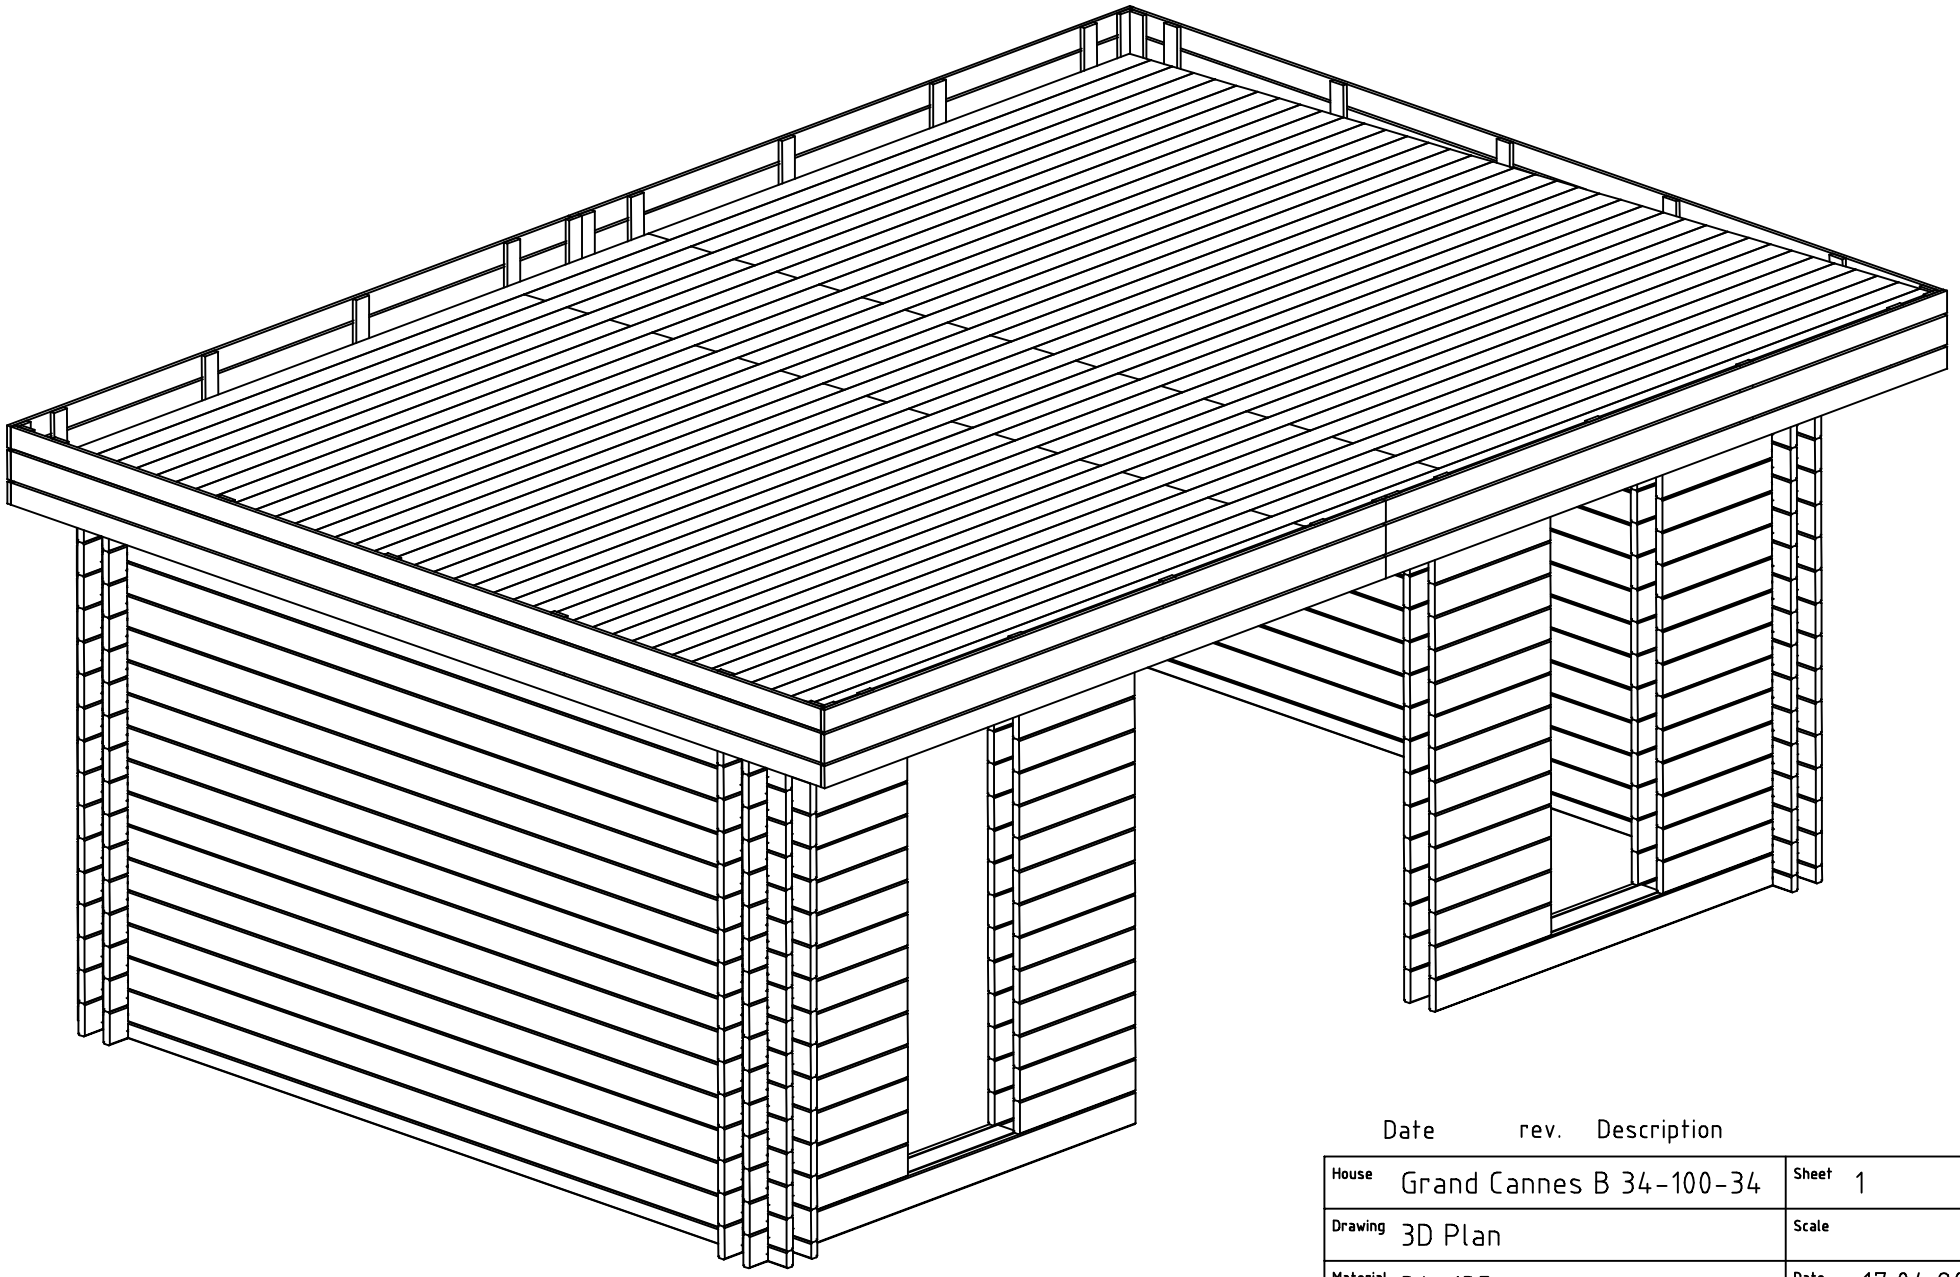

Date	rev.	Description

House	Grand Cannes B 34-100-34	Sheet	1
Drawing	3D Plan	Scale	
Material	34x135	Date	17.04.2017
Drawer	RP	File	Grand Cannes B 34-100-34 3D.dwg

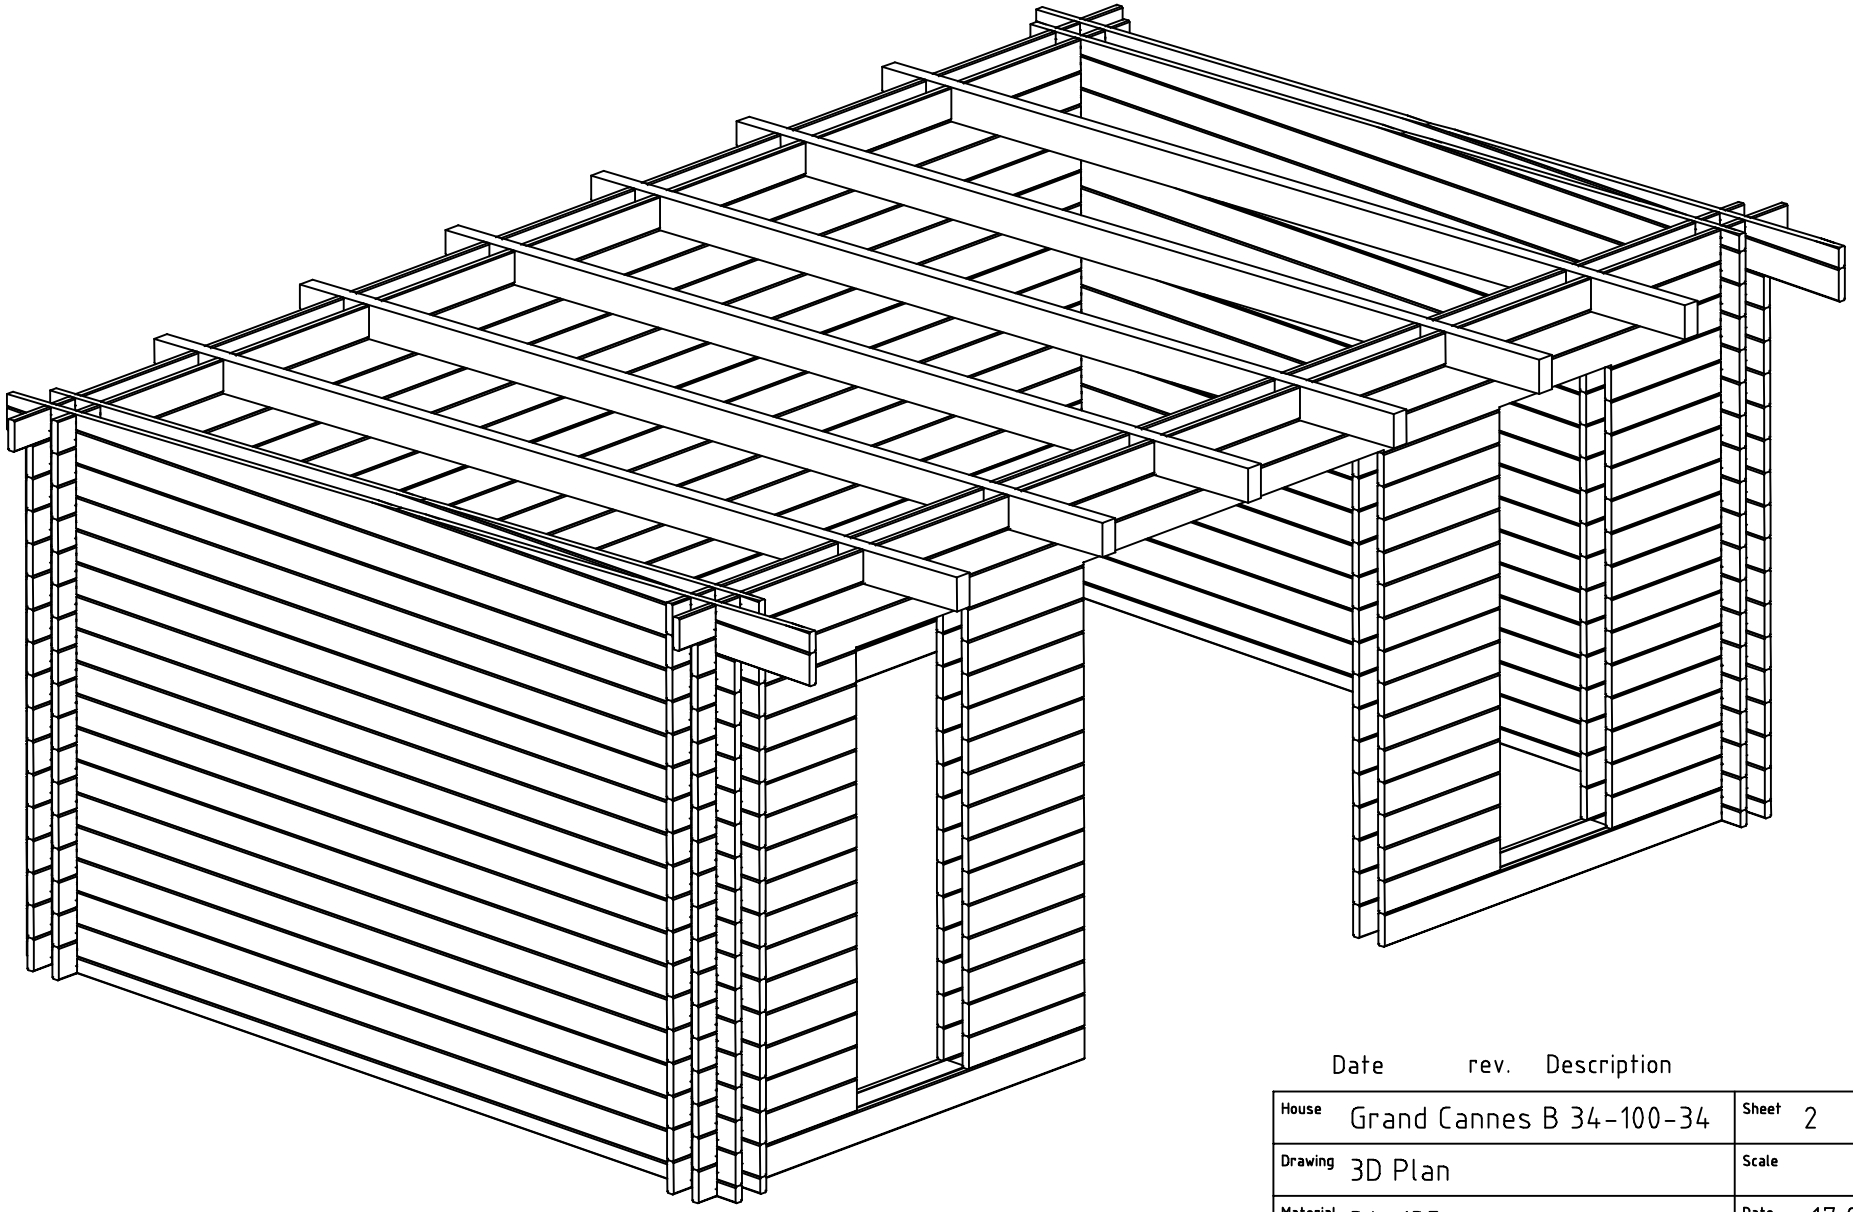

Date	rev.	Description

House	Grand Cannes B 34-100-34	Sheet	2
Drawing	3D Plan	Scale	
Material	34x135	Date	17.04.2017
Drawer	RP	File	Grand Cannes B 34-100-34 3D.dwg

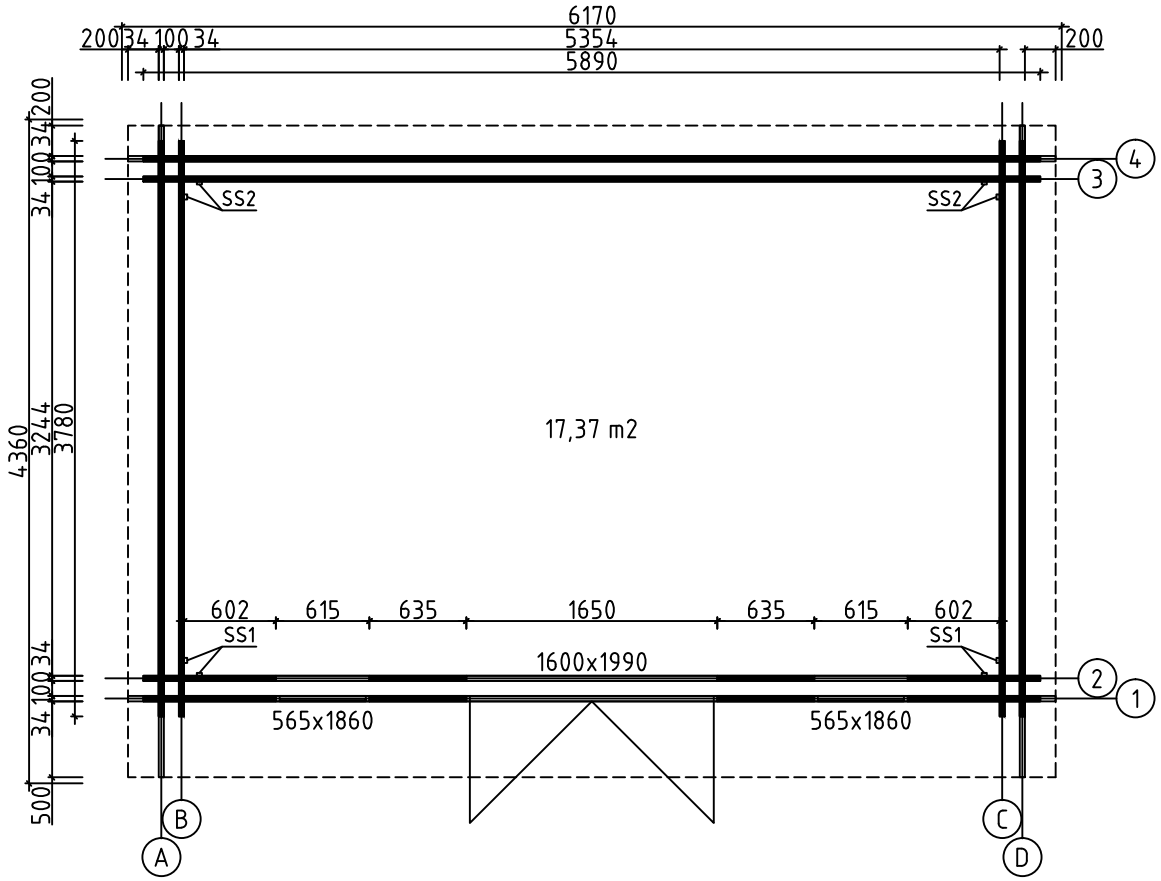

House	Grand Cannes B 34-100-34	Sheet	3
Drawing	PLAN DE MASSE	Scale	1:50
Material	34x135	Date	17.04.2017
Drawer	RP	File	Grand Cannes B 34-100-34.dwg

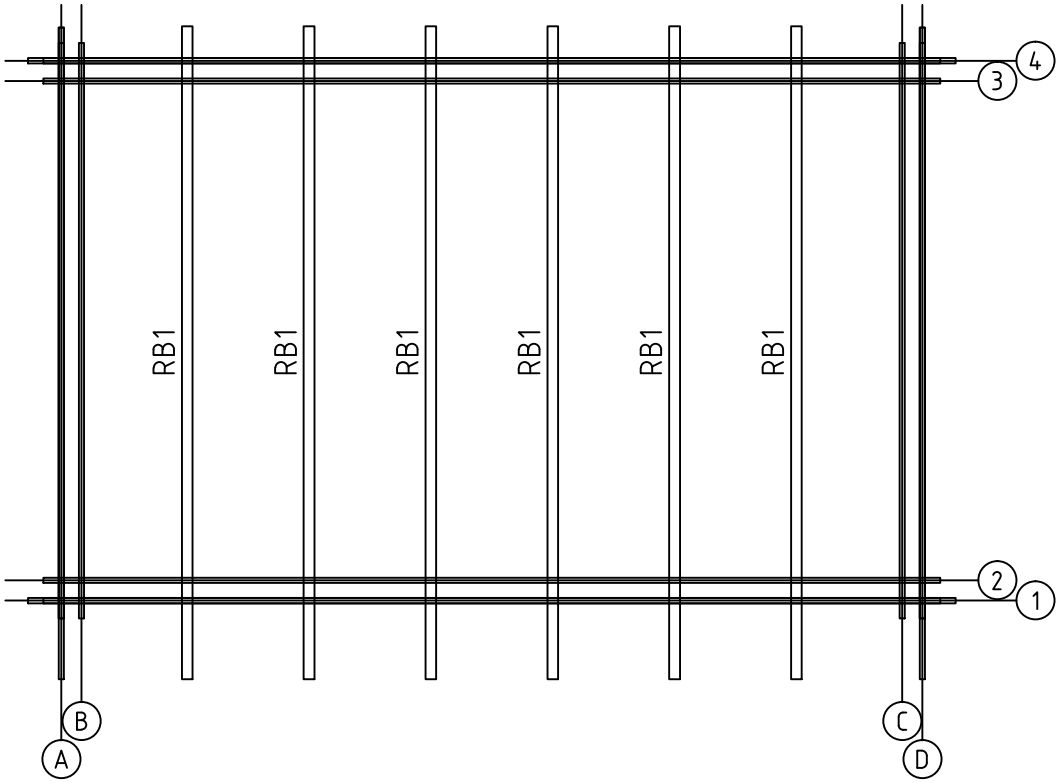

House	Grand Cannes B 34-100-34	Sheet	4
Drawing	SOLIVES DE PLAFOND	Scale	1:50
Material	70x140	Date	17.04.2017
Drawer	RP	File	Grand Cannes B 34-100-34.dwg

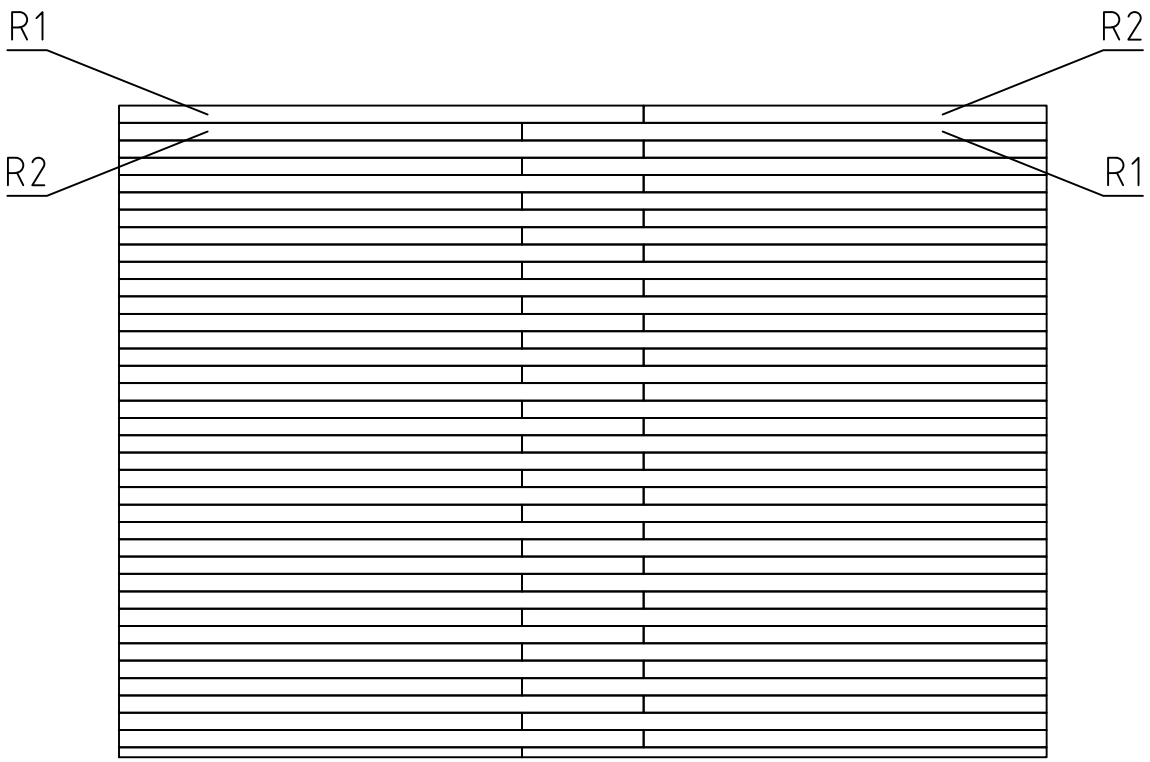

House	Grand Cannes B 34-100-34	Sheet	5
Drawing	VOLIGES	Scale	1:50
Material	114x19	Date	17.04.2017
Drawer	RP	File	Grand Cannes B 34-100-34.dwg

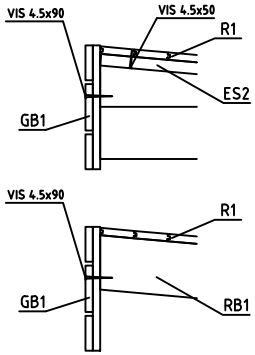

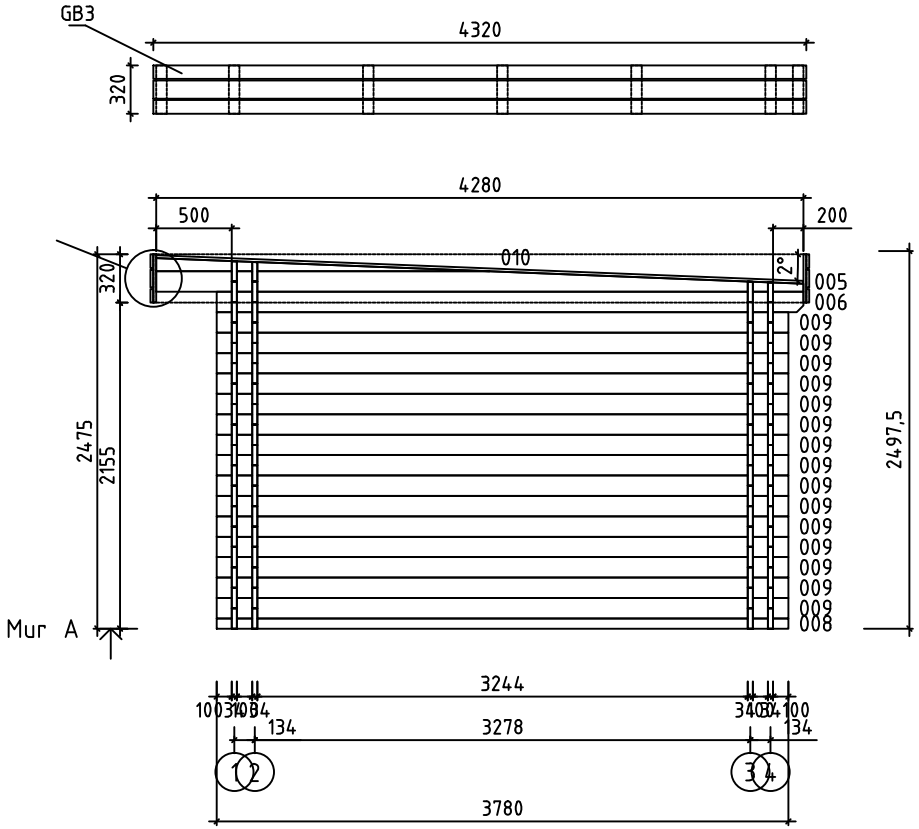

House	Grand Cannes B 34-100-34	Sheet	6
Drawing	MUR A	Scale	1:50
Material	34x135	Date	17.04.2017
Drawer	RP	File	Grand Cannes B 34-100-34.dwg

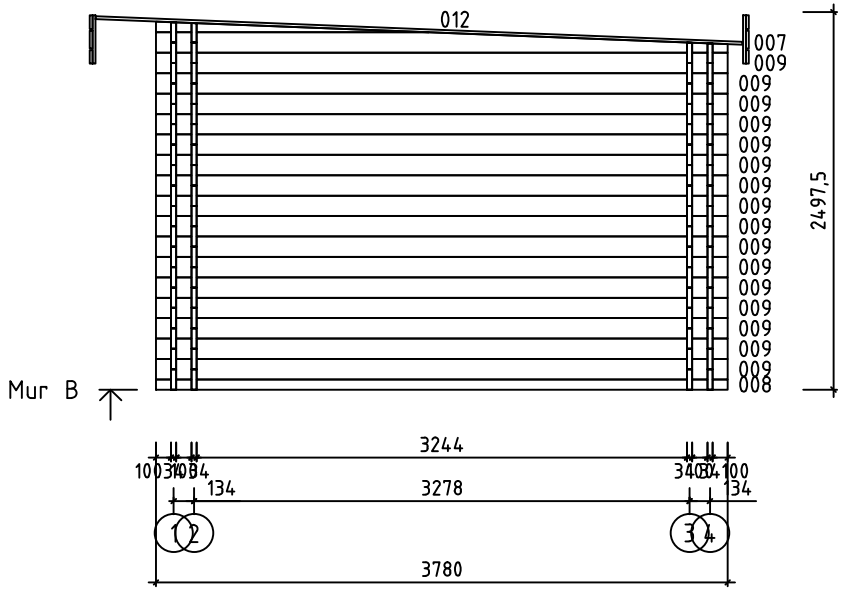

House	Grand Cannes B 34-100-34	Sheet	7
Drawing	MUR B	Scale	1:50
Material	34x135	Date	17.04.2017
Drawer	RP	File	Grand Cannes B 34-100-34.dwg

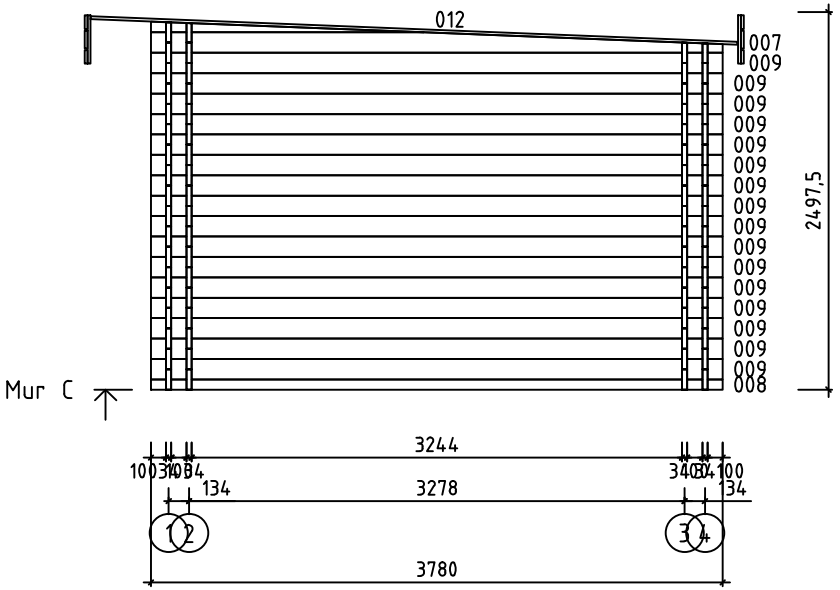

House	Grand Cannes B 34-100-34	Sheet	8
Drawing	MUR C	Scale	1:50
Material	34x135	Date	17.04.2017
Drawer	RP	File	Grand Cannes B 34-100-34.dwg

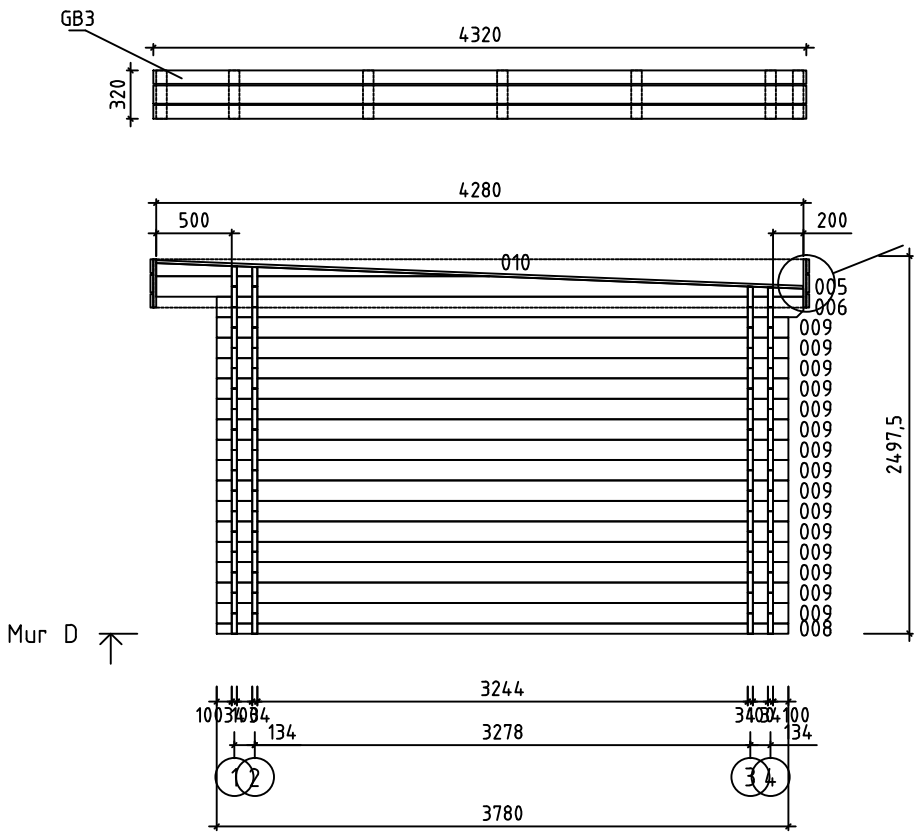

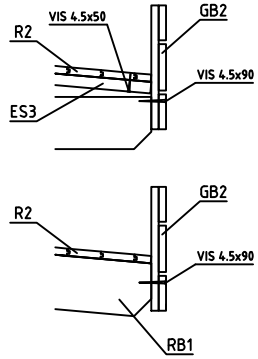

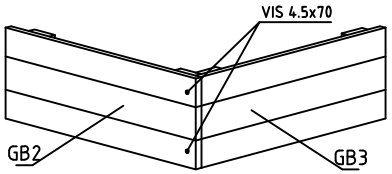

House	Grand Cannes B 34-100-34	Sheet	9
Drawing	MUR D	Scale	1:50
Material	34x135	Date	17.04.2017
Drawer	RP	File	Grand Cannes B 34-100-34.dwg

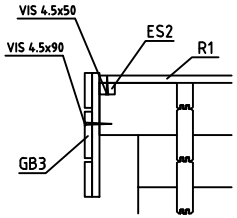

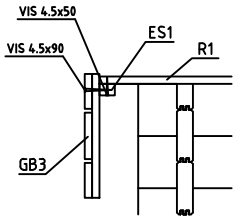

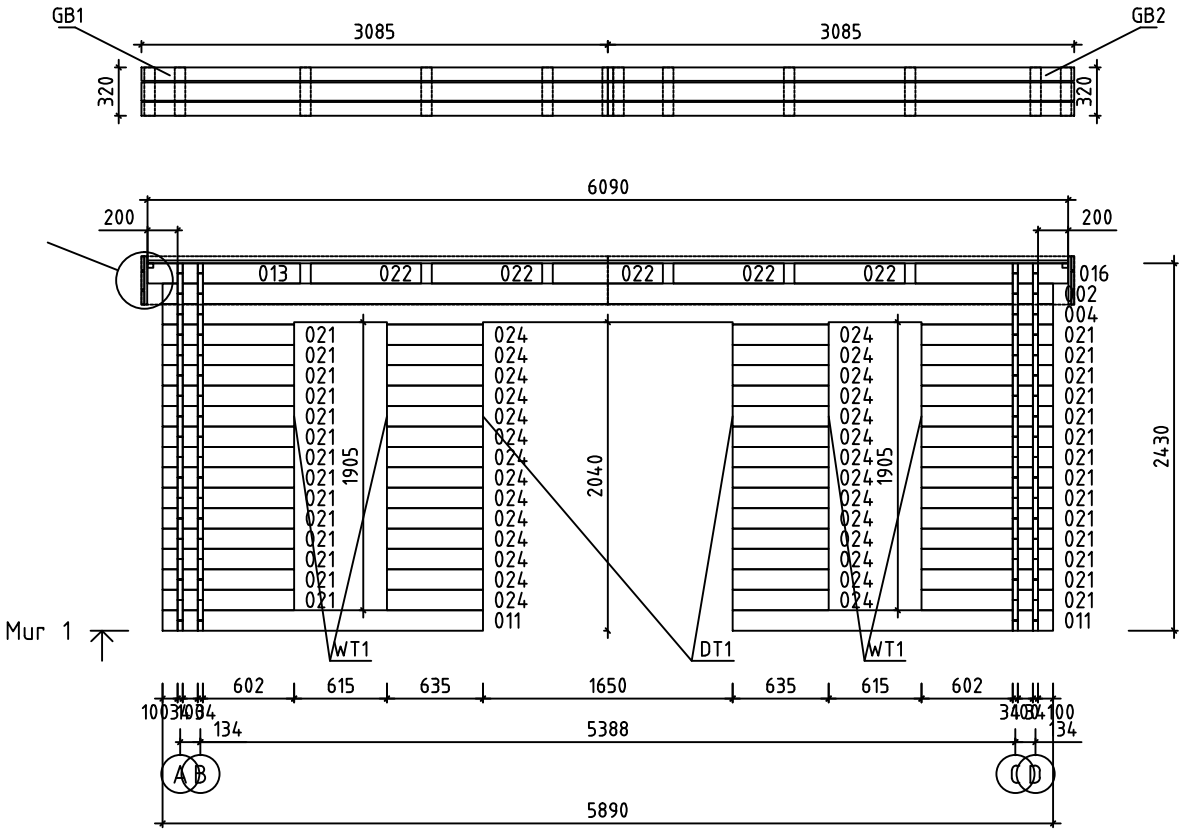

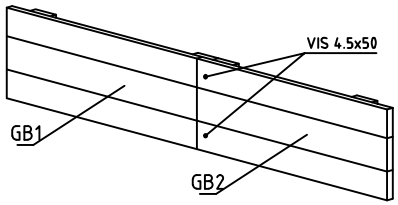

House	Grand Cannes B 34-100-34	Sheet	10
Drawing	MUR 1	Scale	1:50
Material	34x135	Date	17.04.2017
Drawer	RP	File	Grand Cannes B 34-100-34.dwg

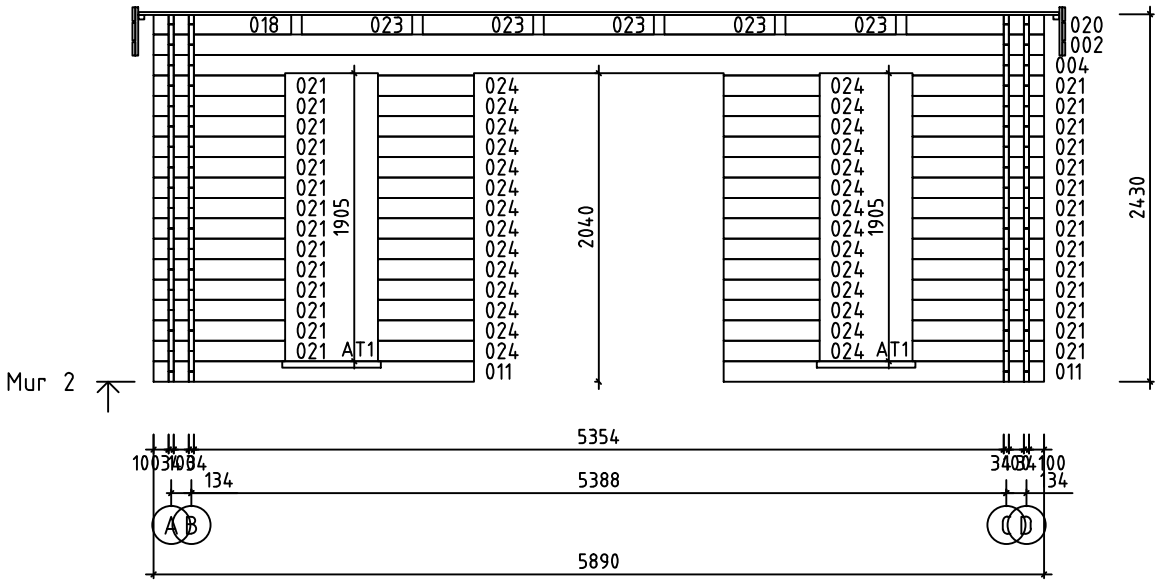

House	Grand Cannes B 34-100-34	Sheet	11
Drawing	MUR 2	Scale	1:50
Material	34x135	Date	17.04.2017
Drawer	RP	File	Grand Cannes B 34-100-34.dwg

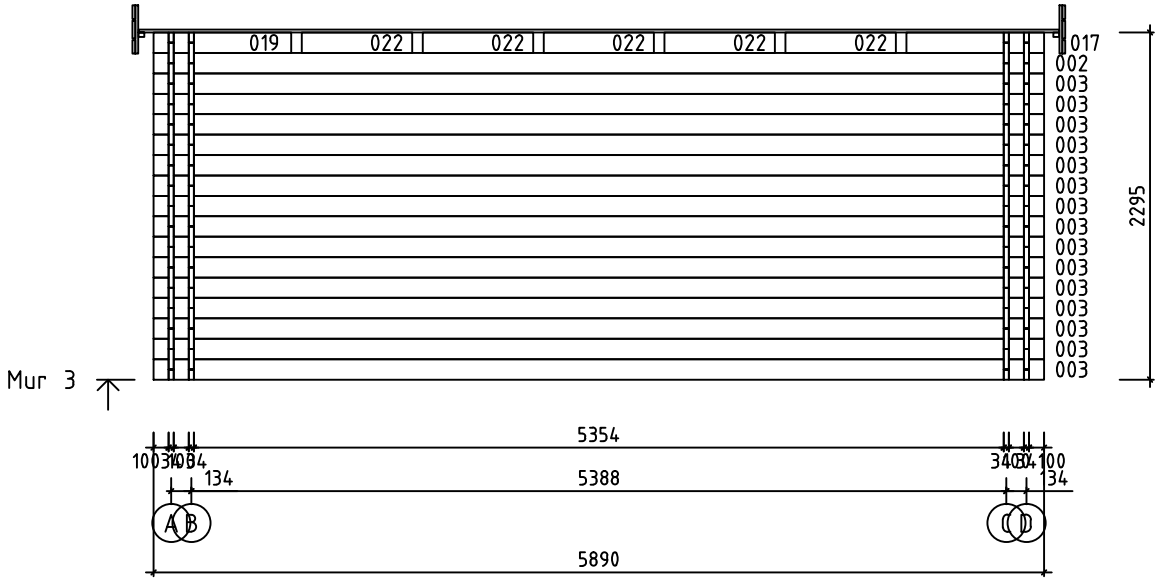

House	Grand Cannes B 34-100-34	Sheet	12
Drawing	MUR 3	Scale	1:50
Material	34x135	Date	17.04.2017
Drawer	RP	File	Grand Cannes B 34-100-34.dwg

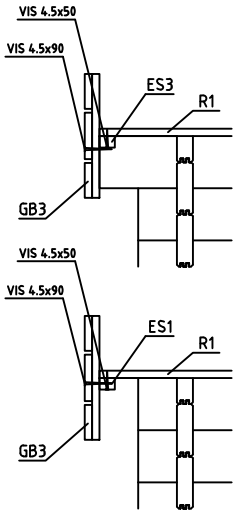

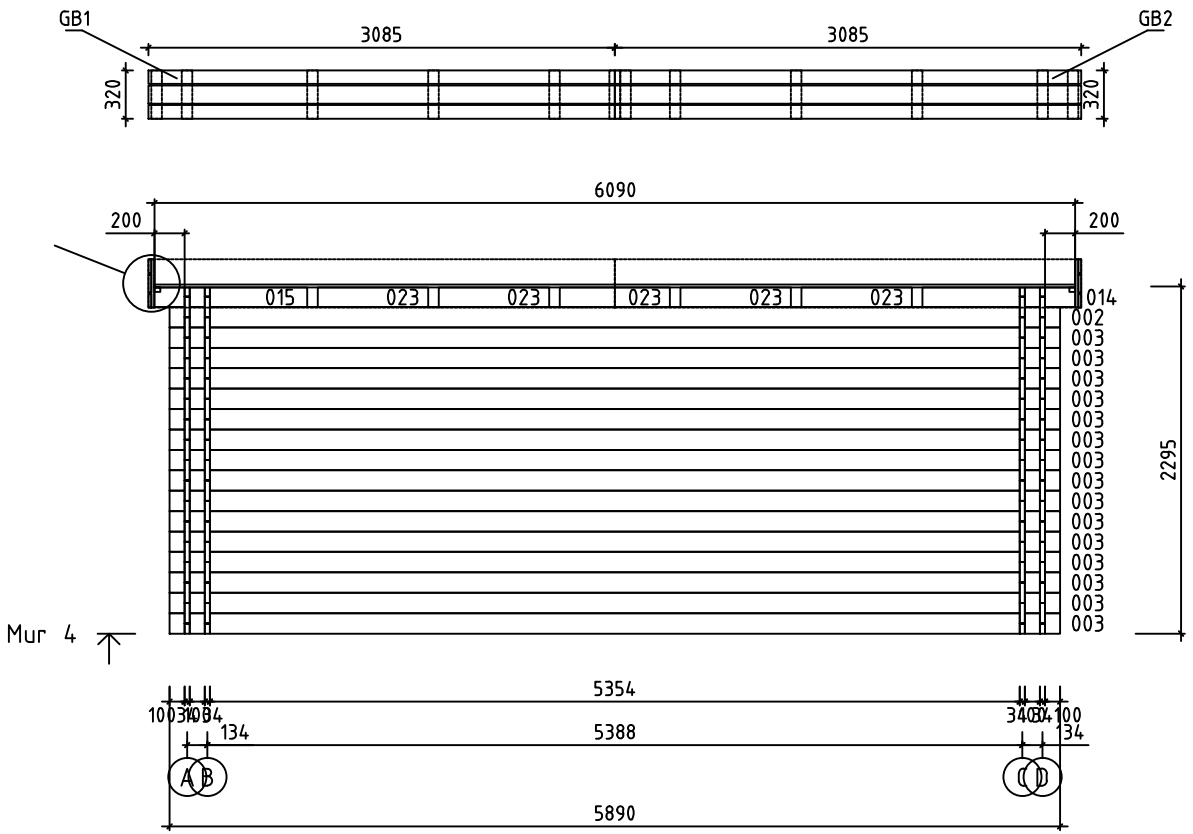

House	Grand Cannes B 34-100-34	Sheet	13
Drawing	MUR 4	Scale	1:50
Material	34x135	Date	17.04.2017
Drawer	RP	File	Grand Cannes B 34-100-34.dwg

Pos	Spécification	PZS	Profile (mm)	L (mm)
001	MADRIER DE RÉSERVE 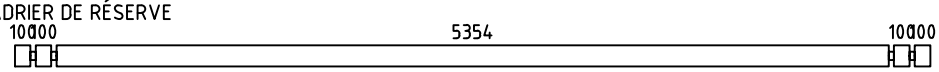	1	34x135	5890
002	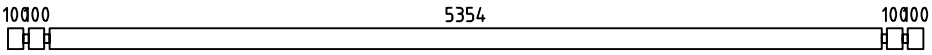 PM	4	34x135	5890
003	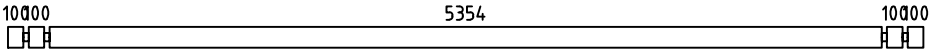	30	34x135	5890
004	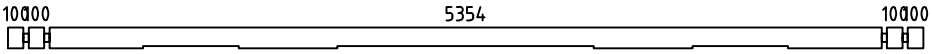	2	34x135	5890
006	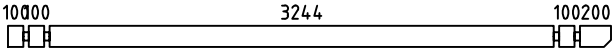	2	34x135	3880
008	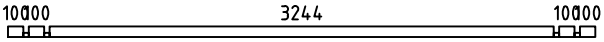	4	34x68	3780
009	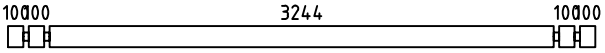	62	34x135	3780
011	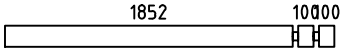	4	34x135	2120
013	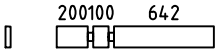	1	34x135	1010
014	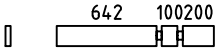	1	34x130	1010
015	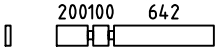	1	34x130	1010
016	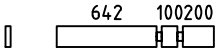	1	34x135	1010
017	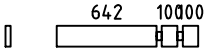	1	34x135	910
018	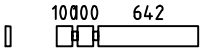	1	34x130	910
019	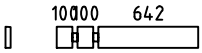	1	34x135	910
020	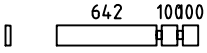	1	34x130	910
021	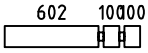	56	34x135	870
022	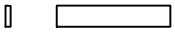	10	34x135	730
023	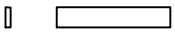	10	34x130	730
024	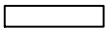	56	34x135	635
WA-1 WD-1	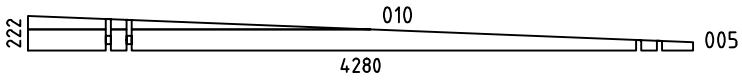	2	34x222	4280
WB-1 WC-1	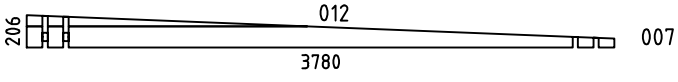	2	34x206	3780
HB	MADRIERS D´ASSEMBLAGE 	3	34x135	300

House	Grand Cannes B 34-100-34	Material		File	Grand Cannes B 34-100-34.dwg	Sheet	14

Pos	Spécification	PZS	Profile (mm)	L (mm)
AT1	BAGUETTES POUR FIXER LES FENETRE 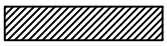	2	100x43	650
RB1	SOLIVES DE PLAFOND 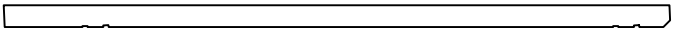	6	70x140	4289
R1	VOLIGES  ou	38+1 50+1	114x19 88x19	4445
R2	VOLIGES  ou	38+1 50+1	114x19 88x19	2645
GB1	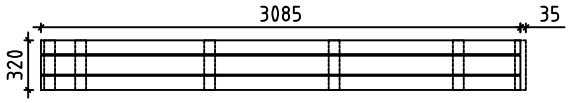	2	38x320	3085+35
GB2	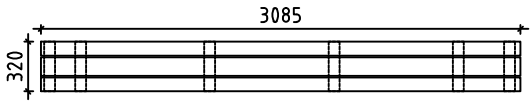	2	38x320	3085
GB3	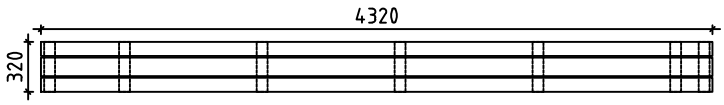	2	38x320	4320
ES1 ES2 ES3	BAGUETTES POUR FIXER LES LATTES SOUS VOLIGES 	2 2 2	30x40	3510 500 200
SS1	BAGUETTE DE TEMPETE	4	19x35	2260
SS2	BAGUETTE DE TEMPETE	4	19x35	2160
DT1	TASSEAU DE FIXATION POUR PORTES 	2	38x168	1990
WT1	TASSEAU DE FIXATION POUR FENÉTRE 	4	38x168	1860
DWCM	PORTE, FENETRE D´ASSEMBLAGE 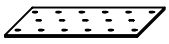	24	50	100
	VISSER POUR SS1, SS2 	24	ϕ6	40
	RONDELLE POUR SS1, SS2 	24	ϕ6	
	CLOUS POUR R1, R2	460	ϕ2.5	60
	CLOUS POUR LE REVÉTEMENT DE TOIT	310	ϕ2.5	20
	VIS POUR DWCM	200	ϕ3.5	20
	VIS POUR ES1, ES2, ES3, TD1, WT1 GB1, GB2, GB3	50	ϕ4.5	50
	VIS POUR AT1, GB1, GB2, GB3	30	ϕ4.5	70
	VIS POUR GB1, GB2, GB3	20	ϕ5.0	90
	VIS POUR WA-1, WB-1, WC-1, WD-1, RB1 013 - 020, 022, 023	100	ϕ6.0	160
	REVÉTEMENT DE TOIT R = 15m 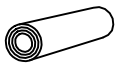	3,0		

House	Material	File	Sheet
Grand Cannes B 34-100-34		Grand Cannes B 34-100-34.dwg	15

Pos	Spécification	PZS	Profile (mm)	L (mm)
	DOUBLE PORTE (droit) ORT_1H 1600 1990 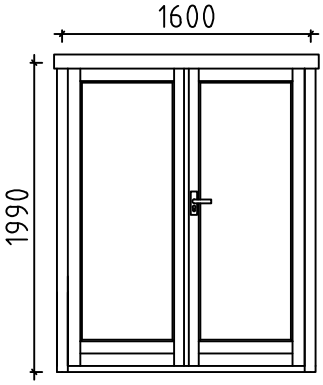 P 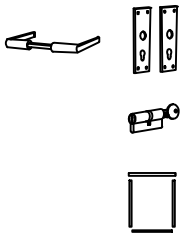	1 1 1 1	1600	1990
	FENÉTRE (1x droit; 1x gauche) ORT_ST 565 1860 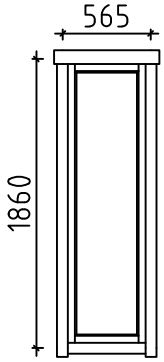 P+V 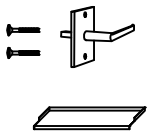	1+1 4 2	565	1860

House	Grand Cannes B 34-100-34	Material		File	Grand Cannes B 34-100-34.dwg	Sheet	16

#001		5890	1
#002	1,2,3,4	5890	4
#003	3,4	5890	30
#004	1,2	5890	2
#005	A,D	4280	2
#006	A,D	3880	2
#007	B,C	3780	2
#008	A,B,C,D	3780	4
#009	A,B,C,D	3780	62
#010	A,D	2206	2
#011	1,2	2120	4
#012	B,C	1806	2
#013	1	1010	1
#014	4	1010	1
#015	4	1010	1
#016	1	1010	1
#017	3	910	1
#018	2	910	1
#019	3	910	1
#020	2	910	1
#021	1,2	870	56
#022	1,3	730	10
#023	2,4	730	10
#024	1,2	635	56