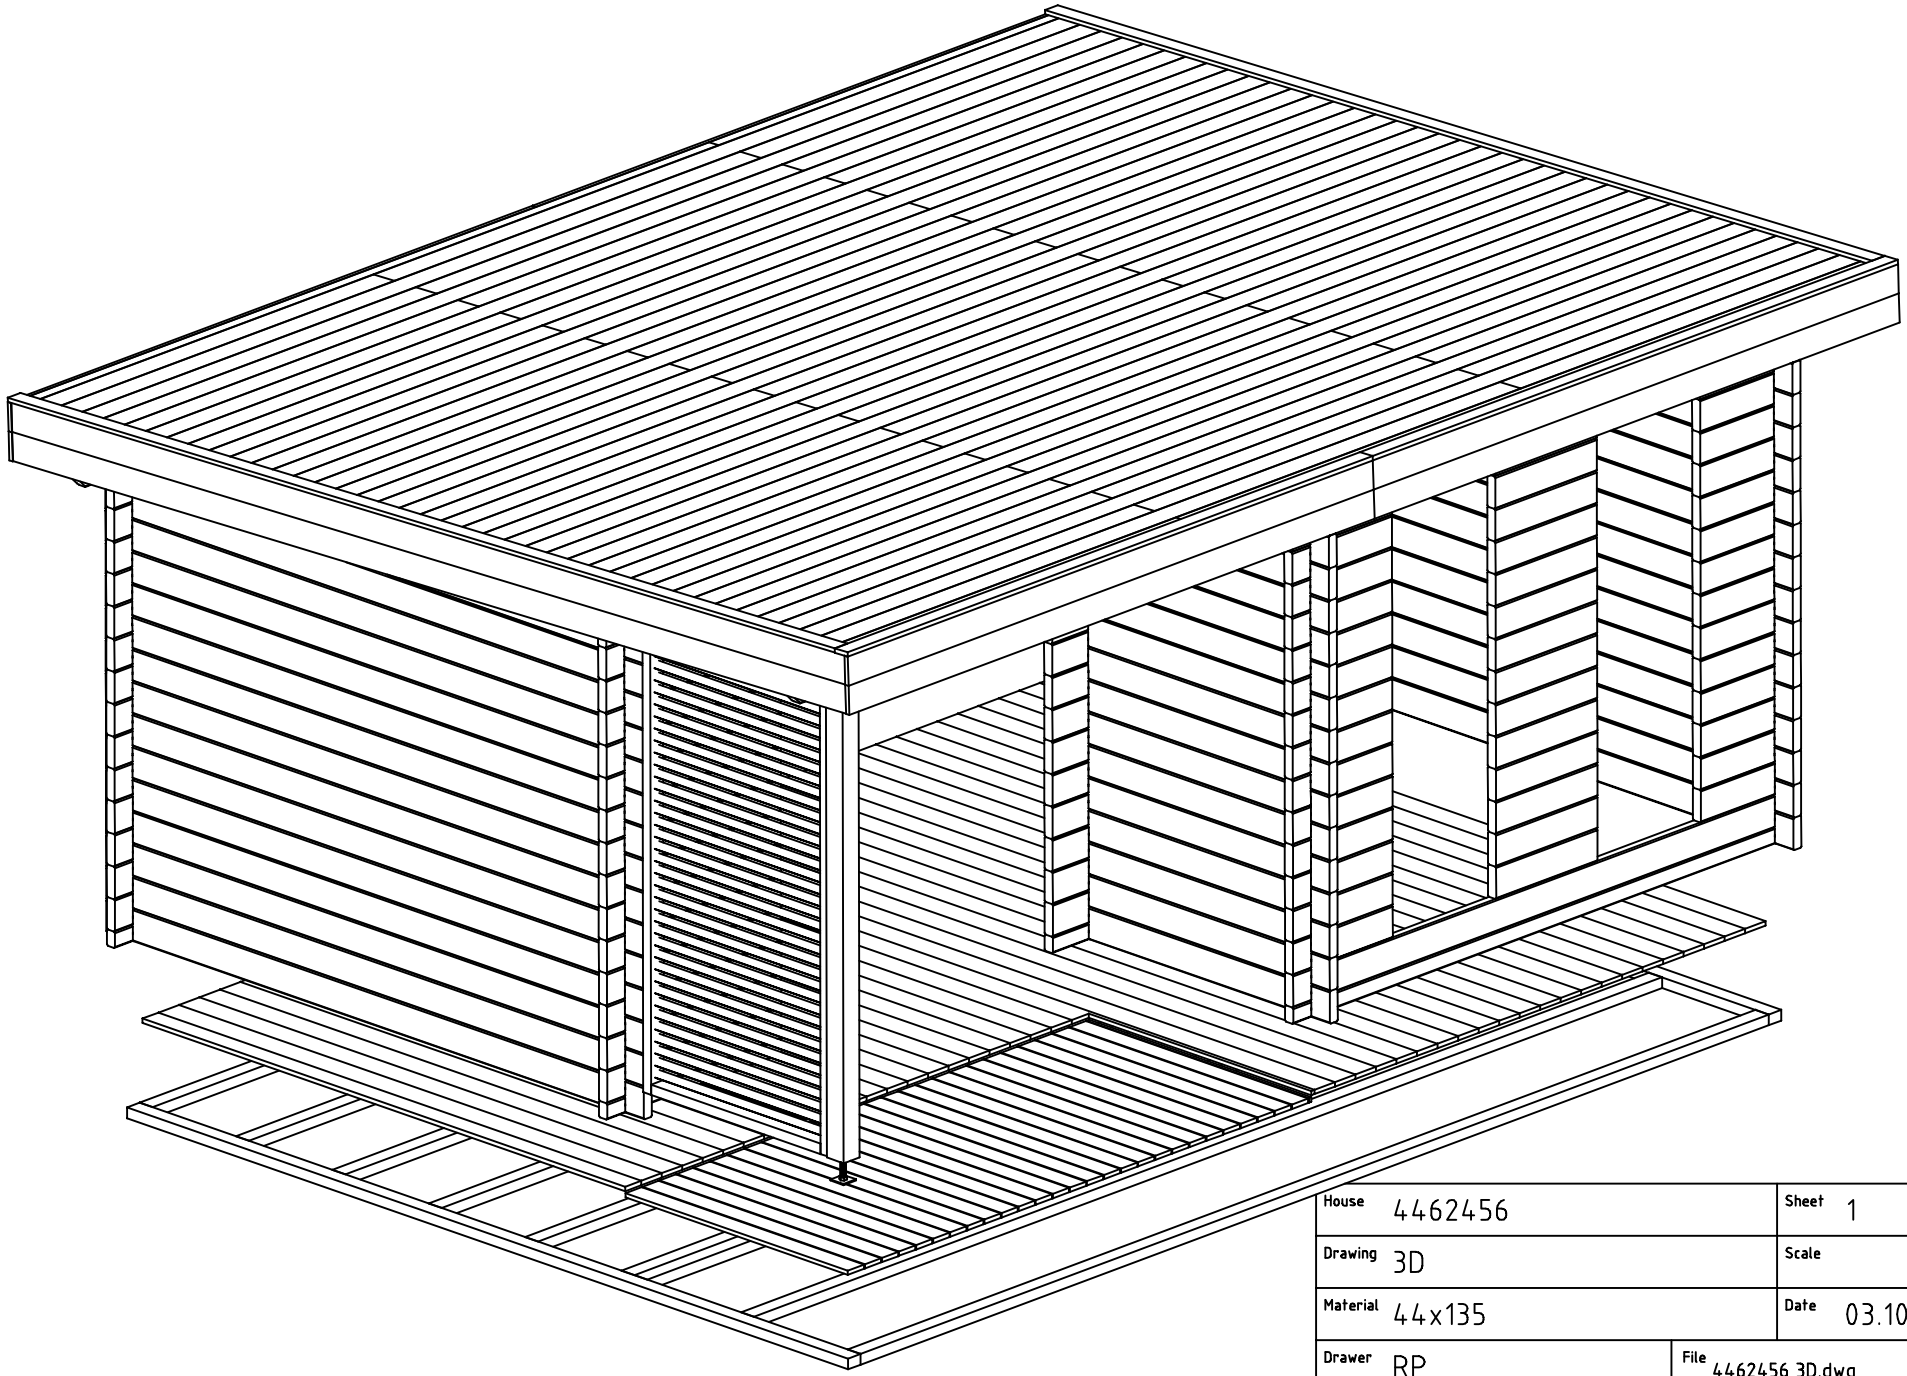
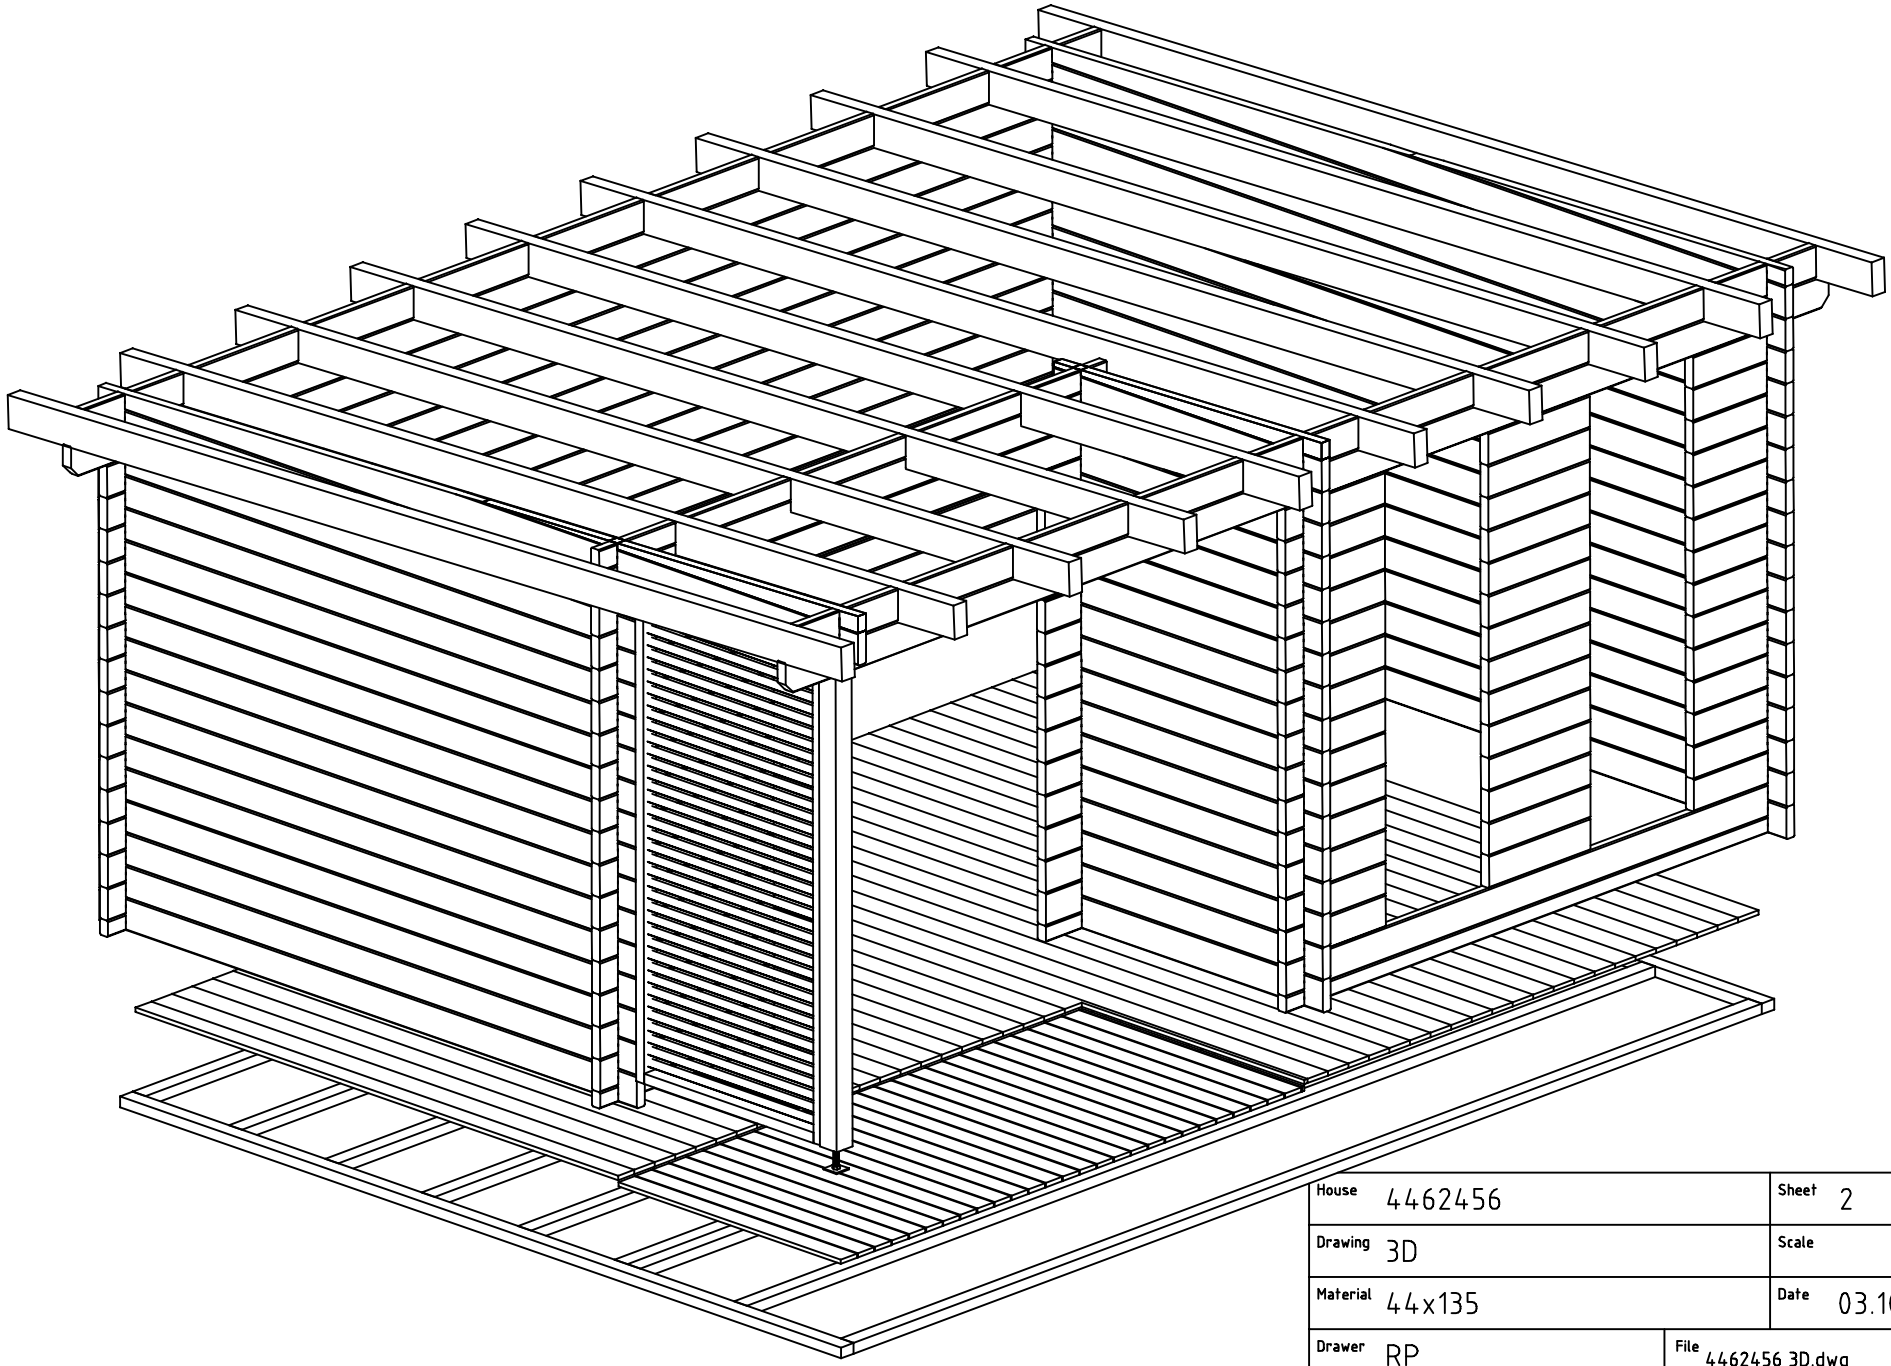
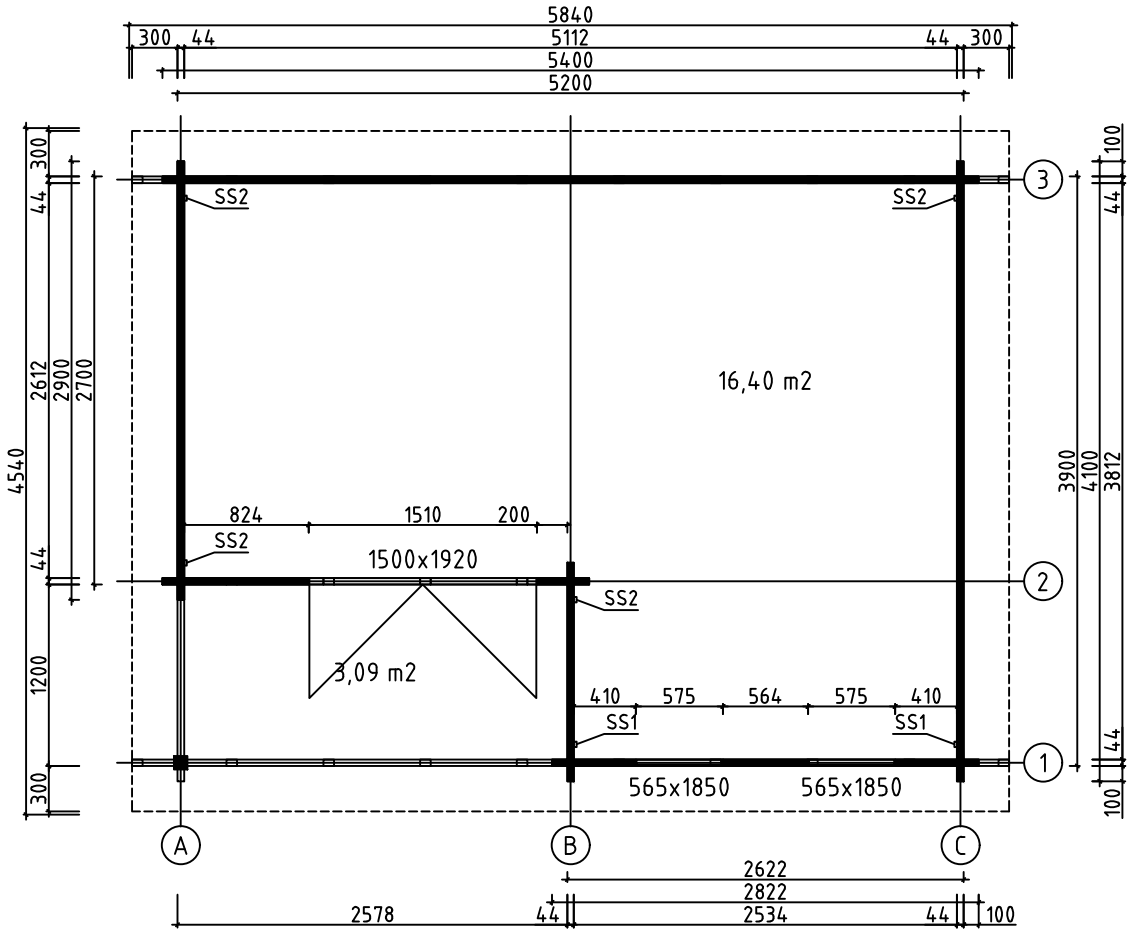



House	4462456	Sheet	1
Drawing	3D	Scale	
Material	44x135	Date	03.10.2022
Drawer	RP	File	4462456 3D.dwg




House	4462456	Sheet	2
Drawing	3D	Scale	
Material	44x135	Date	03.10.2022
Drawer	RP	File	4462456 3D.dwg




House	4462456 Orkney 44	Sheet	3
Drawing	GROUNDPLAN	Scale	1:50
Material	44x135	Date	03.10.2022
Drawer	RP	File	4462456.dwg

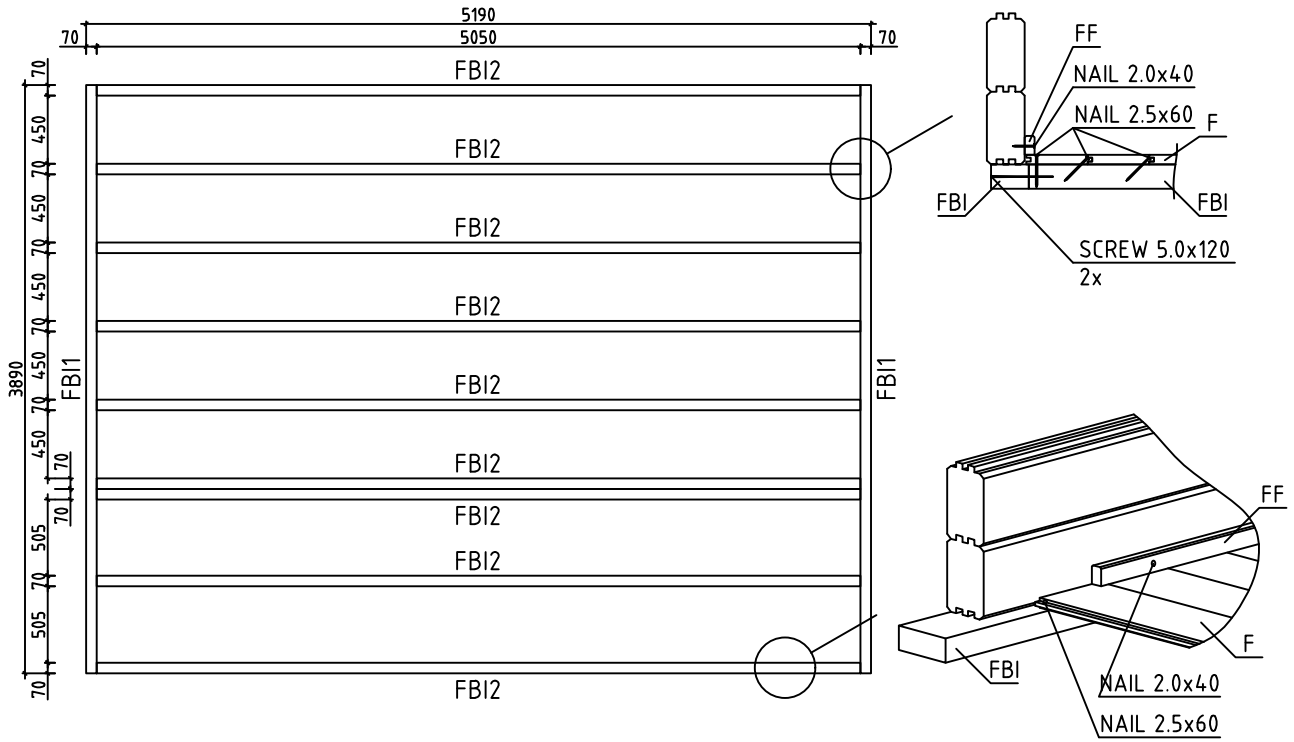


House	4462456 Orkney 44	Sheet	4
Drawing	FLOORBEAMS	Scale	1:50
Material	70x45	Date	03.10.2022
Drawer	RP	File	4462456.dwg

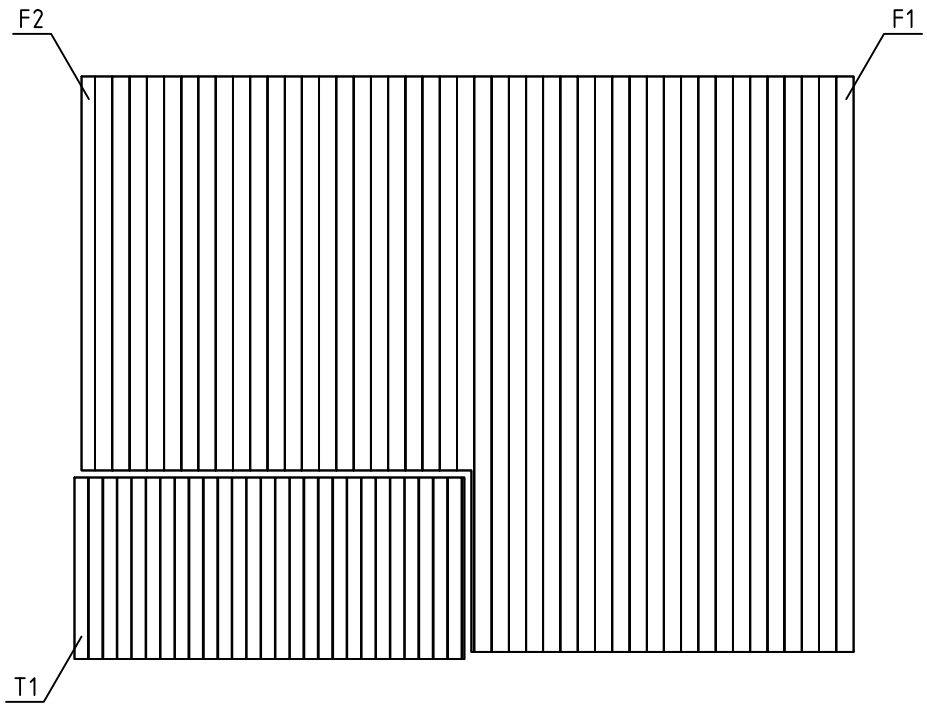


House	4462456 Orkney 44	Sheet	5
Drawing	FLOORBOARD	Scale	1:50
Material	18x114, 18x90	Date	03.10.2022
Drawer	RP	File	4462456.dwg

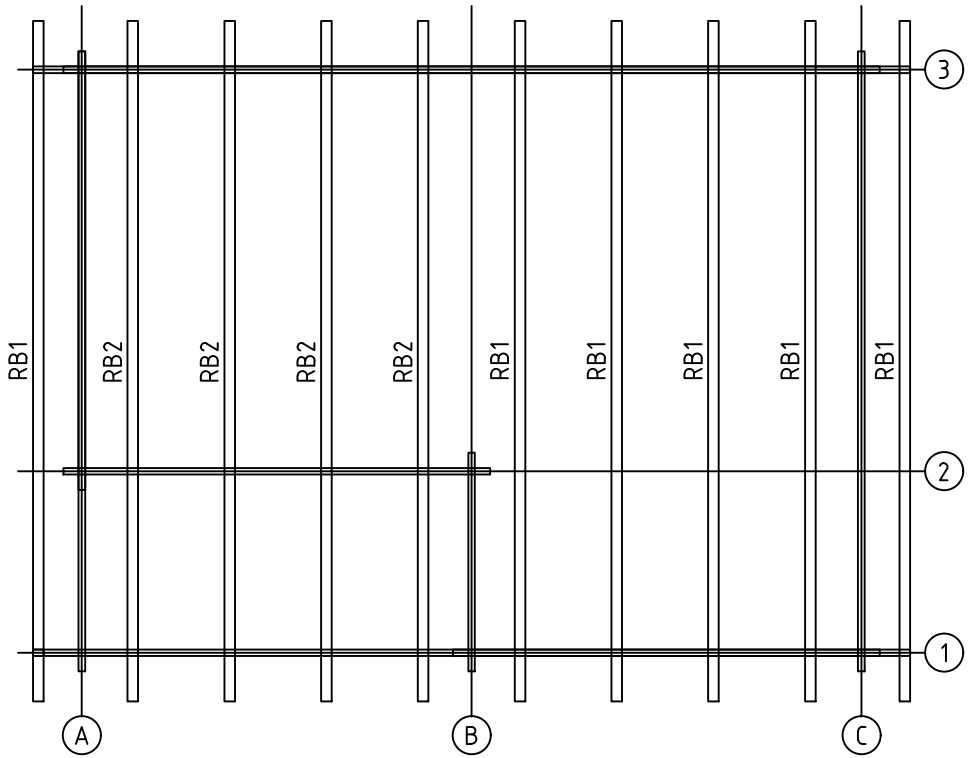


House	4462456 Orkney 44	Sheet	6
Drawing	ROOFBEAMS	Scale	1:50
Material	70x140	Date	03.10.2022
Drawer	RP	File	4462456.dwg

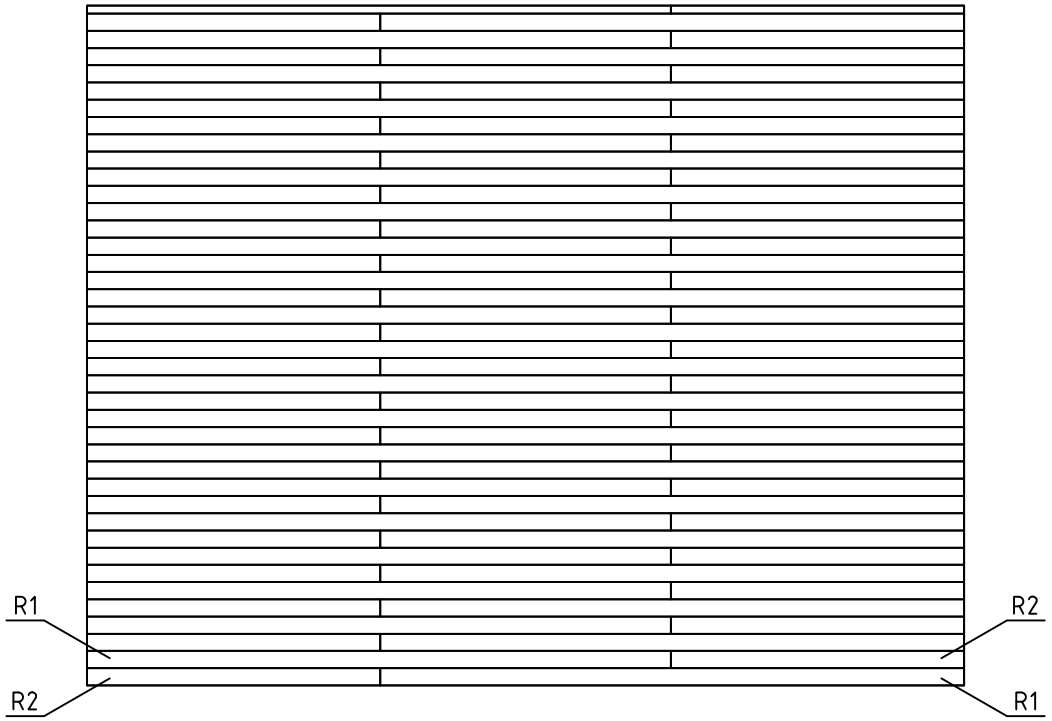


House	4462456 Orkney 44	Sheet	7
Drawing	ROOFBOARD	Scale	1:50
Material	18x114	Date	03.10.2022
Drawer	RP	File	4462456.dwg

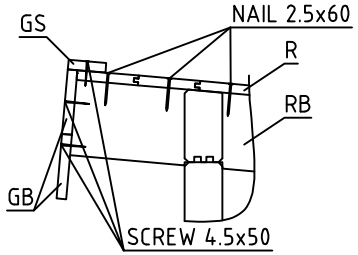


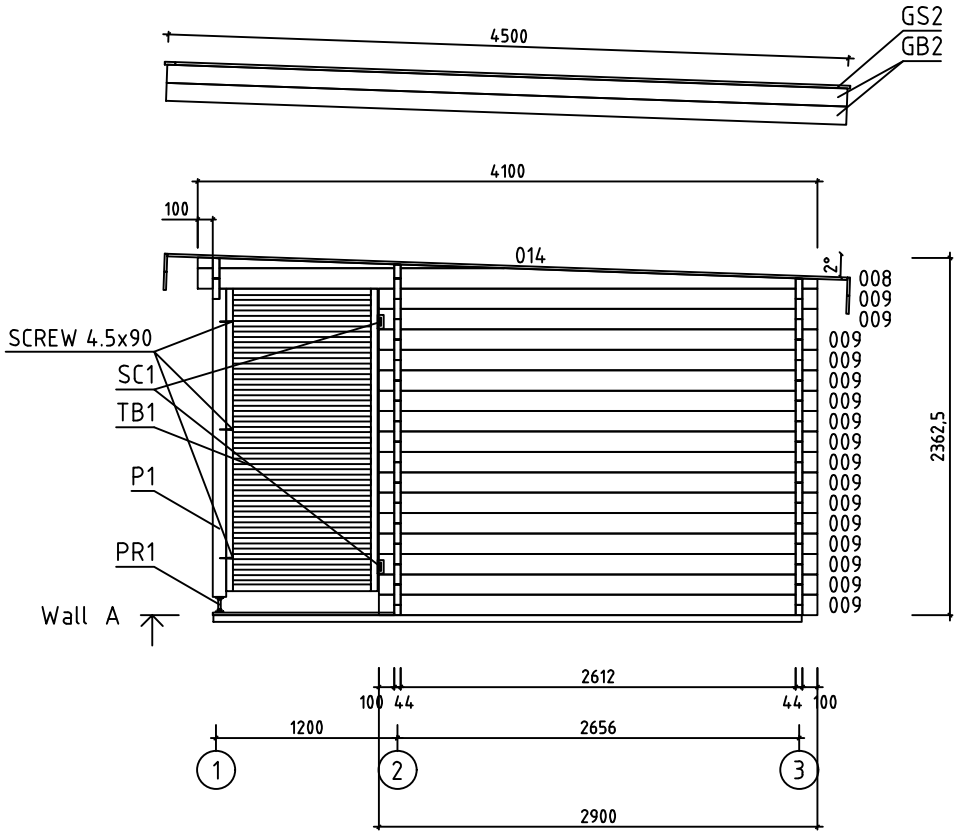


House	4462456 Orkney 44	Sheet	8
Drawing	WALL A	Scale	1:50
Material	44x135	Date	03.10.2022
Drawer	RP	File	4462456.dwg

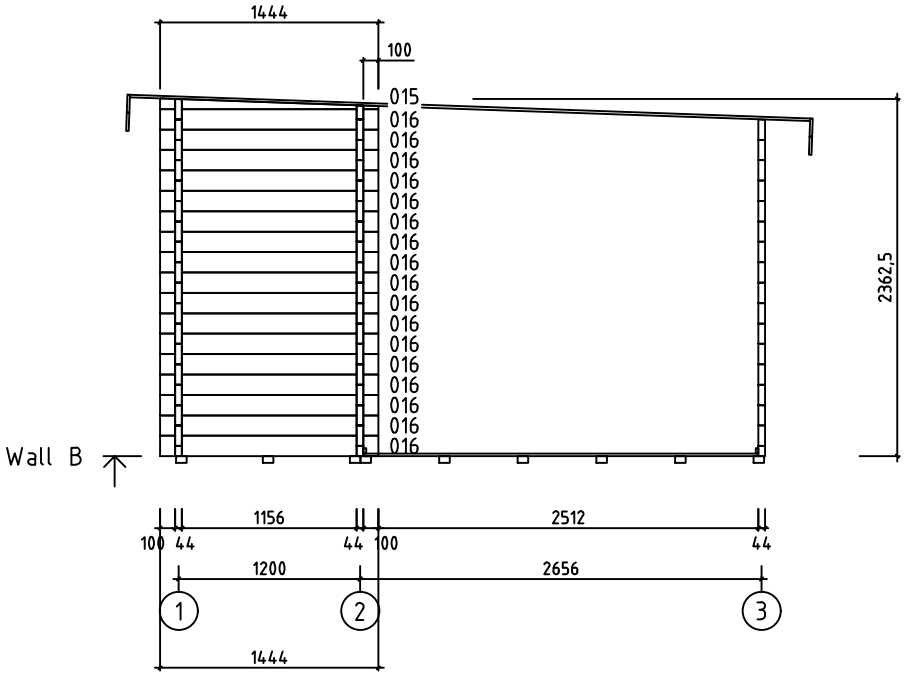



House	4462456 Orkney 44	Sheet	9
Drawing	WALL B	Scale	1:50
Material	44x135	Date	03.10.2022
Drawer	RP	File	4462456.dwg

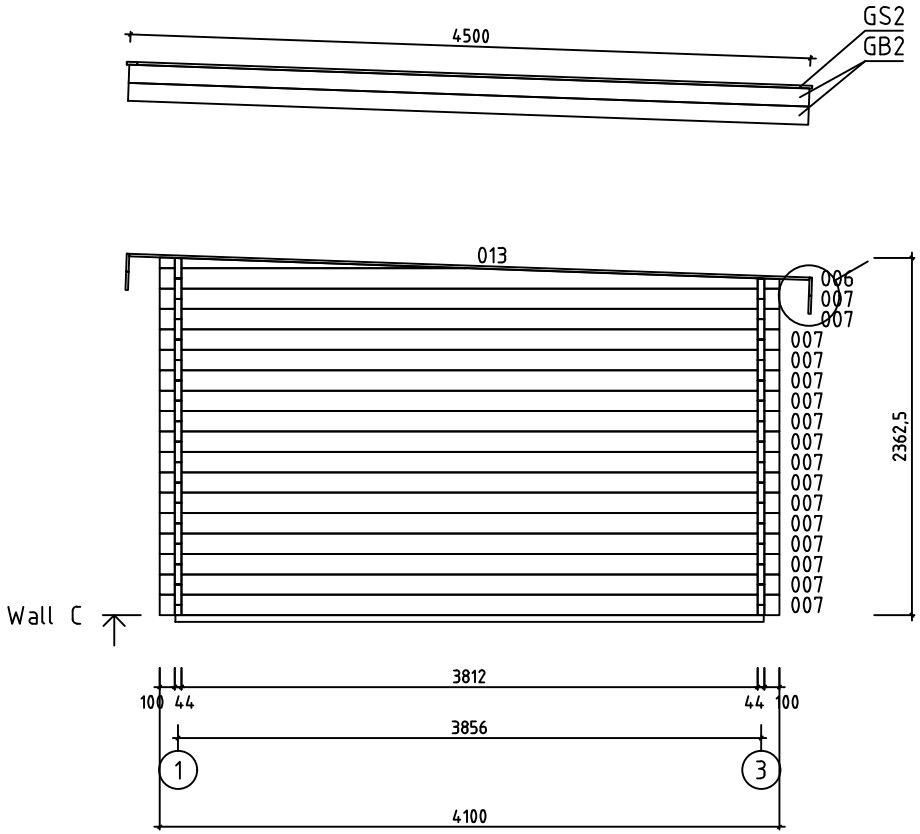


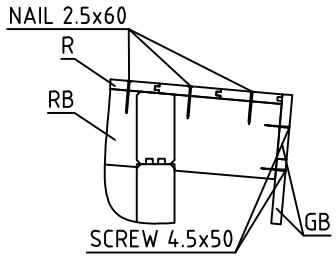


House	4462456 Orkney 44	Sheet	10
Drawing	WALL C	Scale	1:50
Material	44x135	Date	03.10.2022
Drawer	RP	File	4462456.dwg

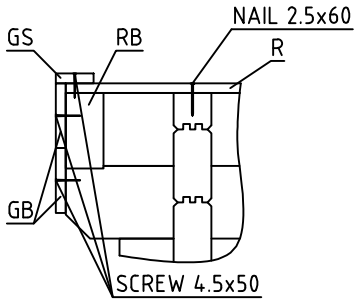

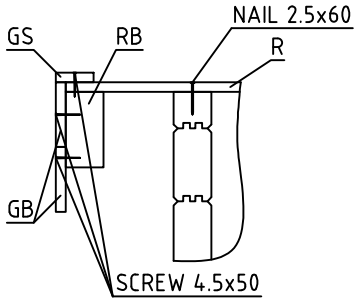


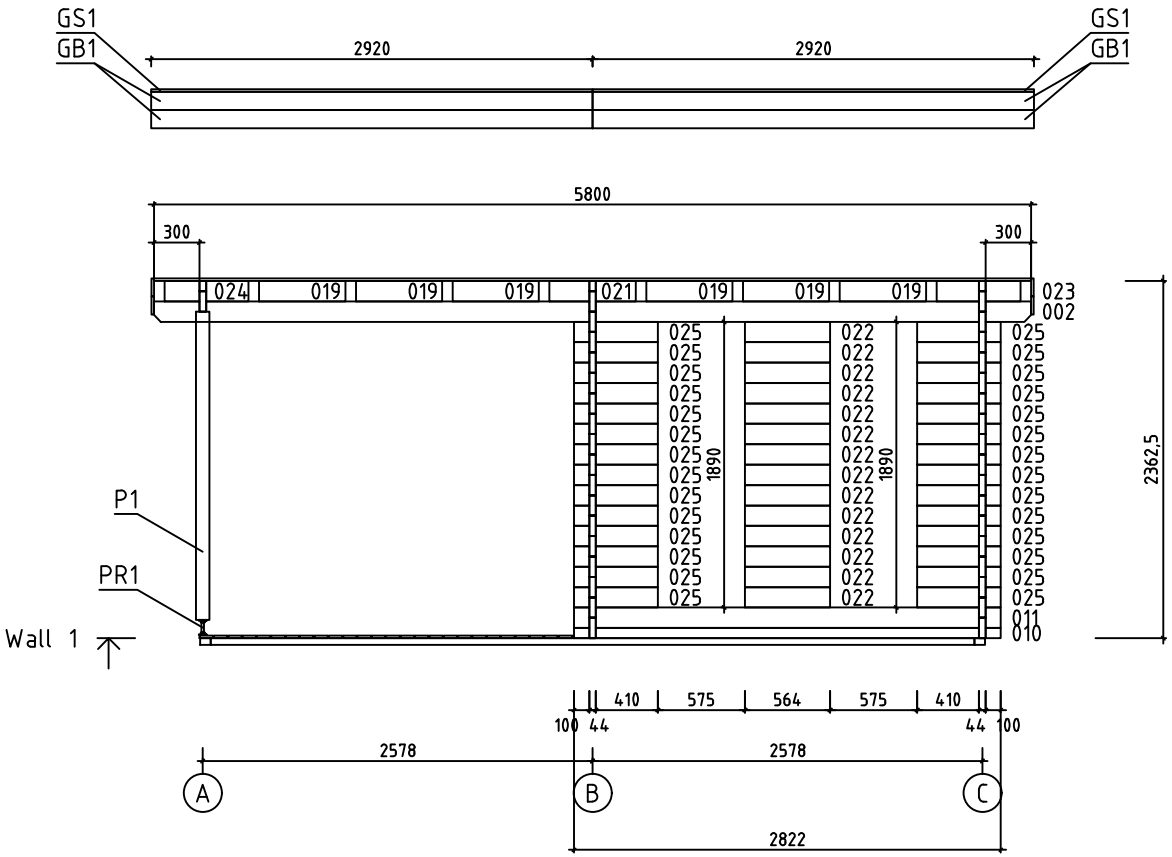






















House	4462456 Orkney 44	Sheet	11
Drawing	WALL 1	Scale	1:50
Material	44x135	Date	03.10.2022
Drawer	RP	File	4462456.dwg

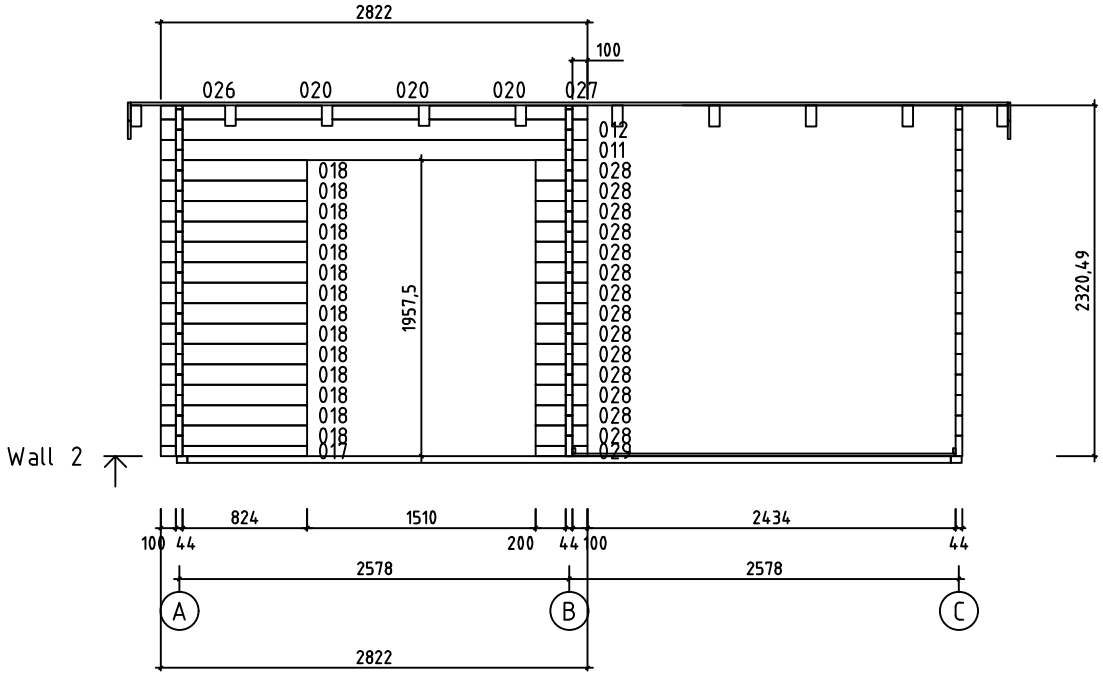






House	4462456 Orkney 44	Sheet	12
Drawing	WALL 2	Scale	1:50
Material	44x135	Date	03.10.2022
Drawer	RP	File	4462456.dwg

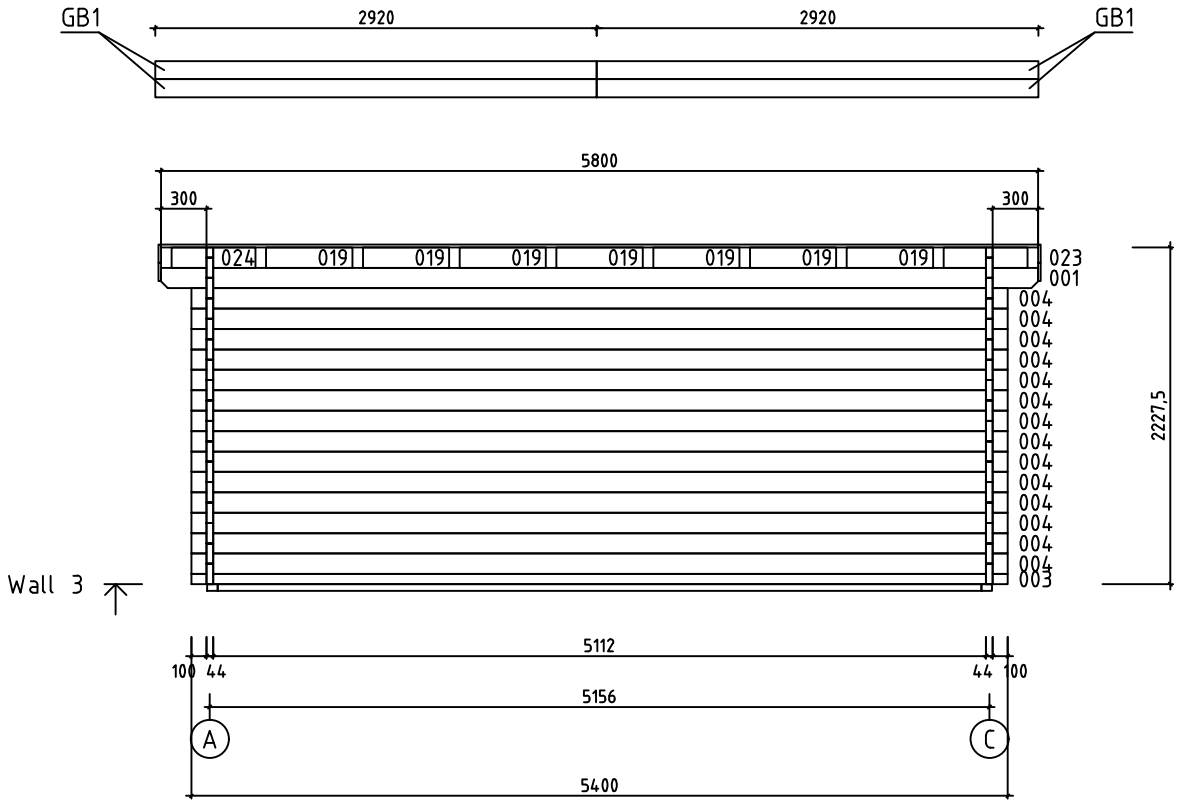



House	4462456 Orkney 44	Sheet	13
Drawing	WALL 3	Scale	1:50
Material	44x135	Date	03.10.2022
Drawer	RP	File	4462456.dwg

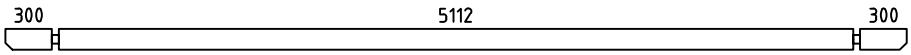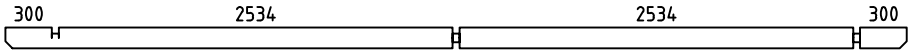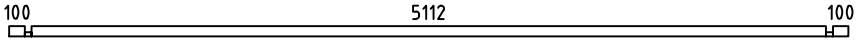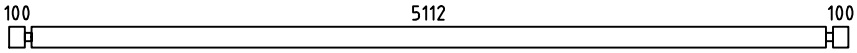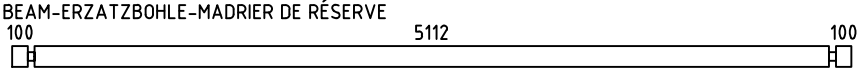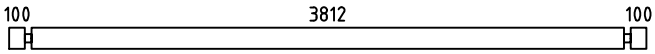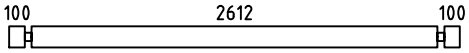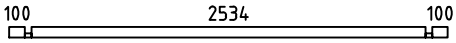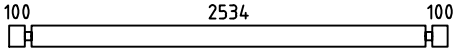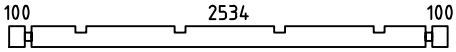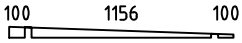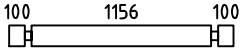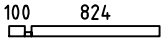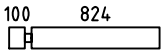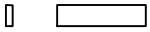 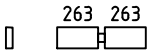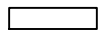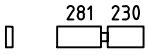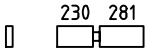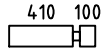Pos	Specification-Bestimmung-Spécification	PCS	Profile (mm)	L (mm)
001	 PM	1	44x135	5800
002	 PM	1	44x135	5800
003		1	44x68	5400
004		14	44x135	5400
005	SPARE BEAM-ERZATZBOHLE-MADRIER DE RÉSERVE 	1	44x135	5400
007		16	44x135	4100
009		16	44x135	2900
010		1	44x68	2822
011		2	44x135	2822
012		1	44x135	2822
015		1	44x71	1444
016		17	44x135	1444
017		1	44x68	968
018		14	44x135	968
019		13	44x135	570
020		3	44x91	570
021		1	44x135	570
022		14	44x135	564
023		2	44x135	555
024		2	44x135	555
025		28	44x135	554
026		1	44x91	425
027		1	44x91	407
028		14	44x135	344
029		1	44x68	344

House 4462456 Orkney 44	Material	File 4462456.dwg	Sheet 14

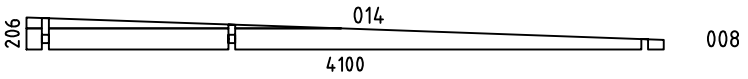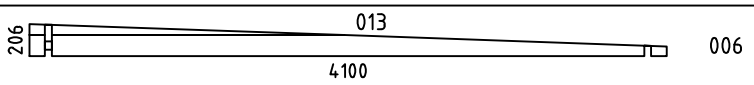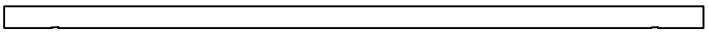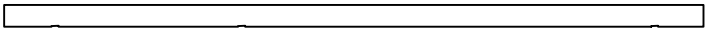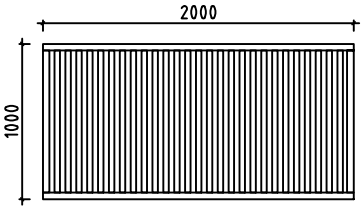Pos	Specification-Bestimmung-Spécification	PCS	Profile (mm)	L (mm)
WA-1		1	44x206	4100
WC-1		1	44x206	4100
HB	HIT BLOCK-SCHLAGHÖLZER-MADRIERS D´ASSEMBLAGE 	2	44x135	300
FBI2	FLOORBEAMS-FUSSBODENBALKEN-POUTRES DE FONDATION IMPRÉGNÉS IMM	9	70x45	5050
FBI1	FLOORBEAMS-FUSSBODENBALKEN-POUTRES DE FONDATION IMPRÉGNÉS IMM	2	70x45	3890
P1	POST-PFOSTEN-POTEAU	1	90x90	2040
RB1	ROOFBEAMS-DACHBALKEN-SOLIVES DE PLAFOND 	6	70x140	4500
RB2	ROOFBEAMS-DACHBALKEN-SOLIVES DE PLAFOND 	4	70x140	4500
F1	FLOORBOARD-FUSSBODENBRETT-PLANCHER or-oder-ou	23+1 30+1	18x114 18x88	3805
F2	FLOORBOARD-FUSSBODENBRETT-PLANCHER or-oder-ou	22+1 29+1	18x114 18x88	2605
R1	ROOFBOARD-DACHBRETT-VOLIGES or-oder-ou	40+1 52+1	18x114 18x88	3860
R2	ROOFBOARD-DACHBRETT-VOLIGES or-oder-ou	40+1 52+1	18x114 18x88	1940
T1	TERRACE BOARD-TERRASSENBRETT-PLANCHES DE TERRASSE IMM	28+1	18x90	1200
FF1	FLOOR FILLET-FUSSBODENLEISTE-BAGUETTE DE FINITION DE PLANCHER		18x35	18m
GB1	GABLE BOARD-GIEBELBLENDE-PLANCHE DE RIVE	8	18x120	2920
GB2	GABLE BOARD-GIEBELBLENDE-PLANCHE DE RIVE	4	18x120	4500
GS1	ROOF FELT FILLET-GIEBELLEISTE-BAGUETTES POUR FIXER LES PLANCHES DE RIVE	2	18x70	2920
GS2	ROOF FELT FILLET-GIEBELLEISTE-BAGUETTES POUR FIXER LES PLANCHES DE RIVE	2	18x70	4466
SS1	STORM SLAT-STURMLEISTE -BAGUETTE DE TEMPETE TYPE 2	2	18x35	2230
SS2	STORM SLAT-STURMLEISTE -BAGUETTE DE TEMPETE TYPE 2	4	18x35	2130
TB1		1	70x1000	2000
PR1	POST REGULATOR-PFOSTEN REGLER- PIED MÉTALLIQUE RÉGLABLE POUR POTEAU 	1		
SC1	STEEL CORNER-STAHL ECKE-CONNECTEUR MÉTALLIQUE FOR-FÜR-POUR TB1 	2	35x130	35

House 4462456 Orkney 44	Material	File 4462456.dwg	Sheet 15

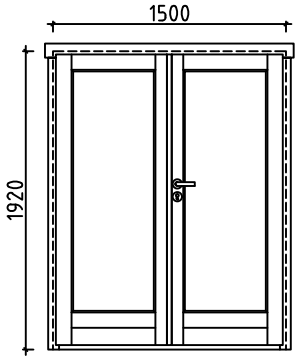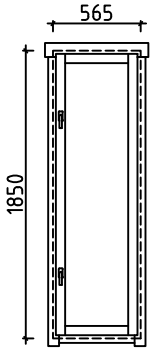Pos	Specification-Bestimmung-Spécification		PCS	Profile (mm)	L (mm)
	SCREWS-SCHRAUBEN-VISSER FOR-FÜR-POUR	SC1	2	ϕ6.0	50
	SCREWS-SCHRAUBEN-VISSER FOR-FÜR-POUR	SS1, SS2	12	M8	90
	WASHER-SCHEIBE-RONDELLE FOR-FÜR-POUR	SS1, SS2, SC1	14	M8	
	NUT-NUSS-ÉCROU FOR-FÜR-POUR	SS1, SS2	12	M8	
	NAIL-NAGEL-CLOUS FOR-FÜR-POUR	COATING FOR ROOF-BESCHICHTUNG FÜR DACH-REVÉTEMENT DE TOIT	350	ϕ2.5	20
	NAIL-NAGEL-CLOUS FOR-FÜR-POUR	FF1	40	ϕ2.0	40
	NAIL-NAGEL-CLOUS FOR-FÜR-POUR	F1, F2, R1, R2, T1	1100	ϕ2.5	60
	SCREWS-SCHRAUBEN-VIS FOR-FÜR-POUR	SC1	8	ϕ3.5	35
	SCREWS-SCHRAUBEN-VIS FOR-FÜR-POUR	GB1, GB2, GS1, GS2, P1, PR1	110	ϕ4.5	50
	SCREWS-SCHRAUBEN-VIS FOR-FÜR-POUR	003, 010, 017, 029, TB1	20	ϕ4.5	90
	SCREWS-SCHRAUBEN-SCHROEF FOR-FÜR-VOOR	FBI1, FBI2, 020, 026, 027	50	ϕ5.0	120
	SCREWS-SCHRAUBEN-VIS FOR-FÜR-POUR	019, 021, 023, 024, WA-1, WC-1, RB1, RB2	70	ϕ6.0	160
	COATING FOR ROOF-BESCHICHTUNG FÜR DACH-REVÉTEMENT DE TOIT		3,0	R = 15m	
	DOUBLEDOOR-DOPPELTÜR-DOUBLE PORTE (right-rechts-droit) AST_PRE	P	1	1500	1920
			1 1 1		
	WINDOW-FENSTER-FENÉTRE (1x right-rechts-droit; 1x left-links-gauche) AST_PRE	P+V	1+1	565	1850
			4 2		

House 4462456 Orkney 44	Material	File 4462456.dwg	Sheet 15

#001	3	5800	1
#002	1	5800	1
#003	3	5400	1
#004	3	5400	14
#005		5400	1
#006	C	4100	1
#007	C	4100	16
#008	A	4100	1
#009	A	2900	16
#010	1	2822	1
#011	1,2	2822	2
#012	2	2822	1
#013	C	2028	1
#014	A	2028	1
#015	B	1444	1
#016	B	1444	17
#017	2	968	1
#018	2	968	14
#019	1,3	570	13
#020	2	570	3
#021	1	570	1
#022	1	564	14
#023	1,3	555	2
#024	1,3	555	2
#025	1	554	28
#026	2	425	1
#027	2	407	1
#028	2	344	14
#029	2	344	1