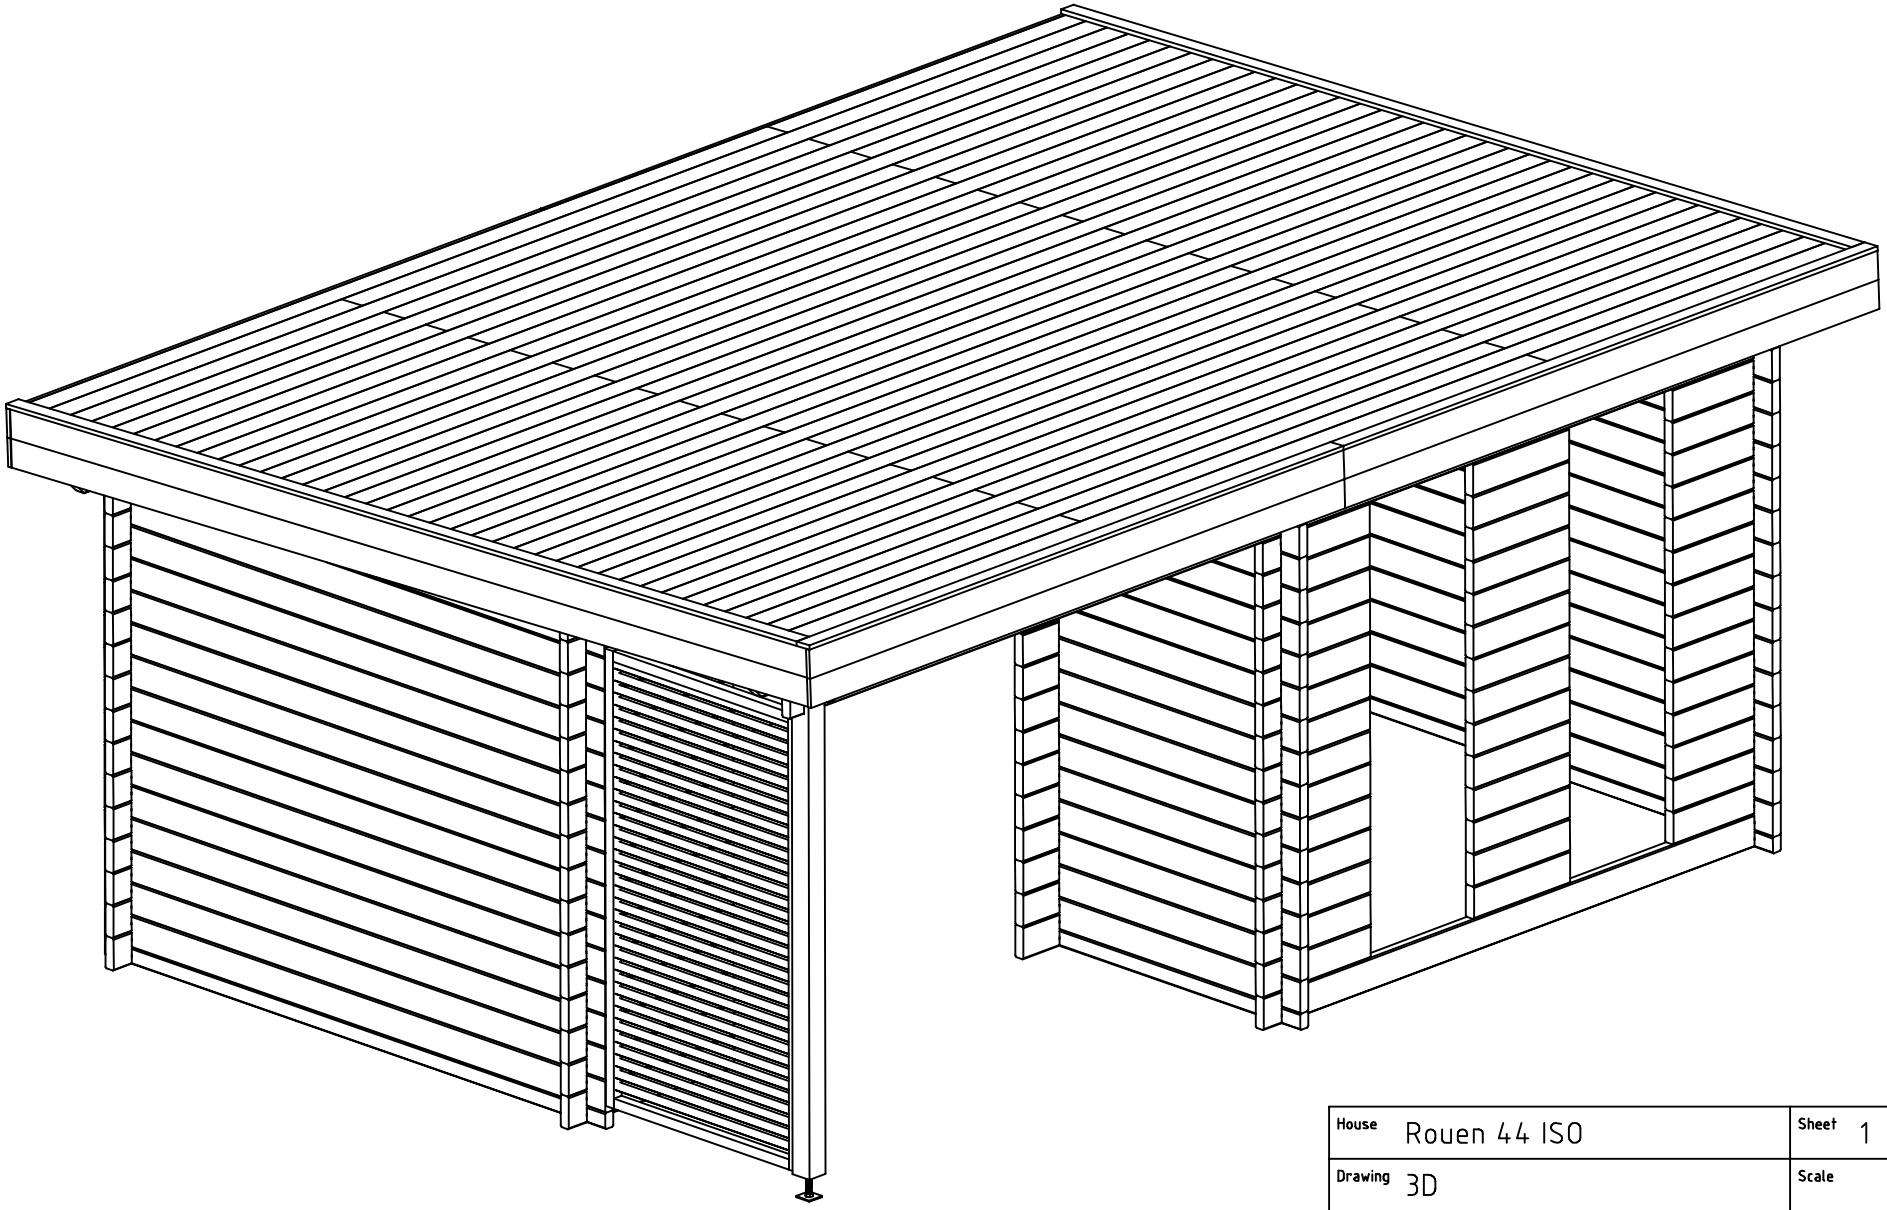
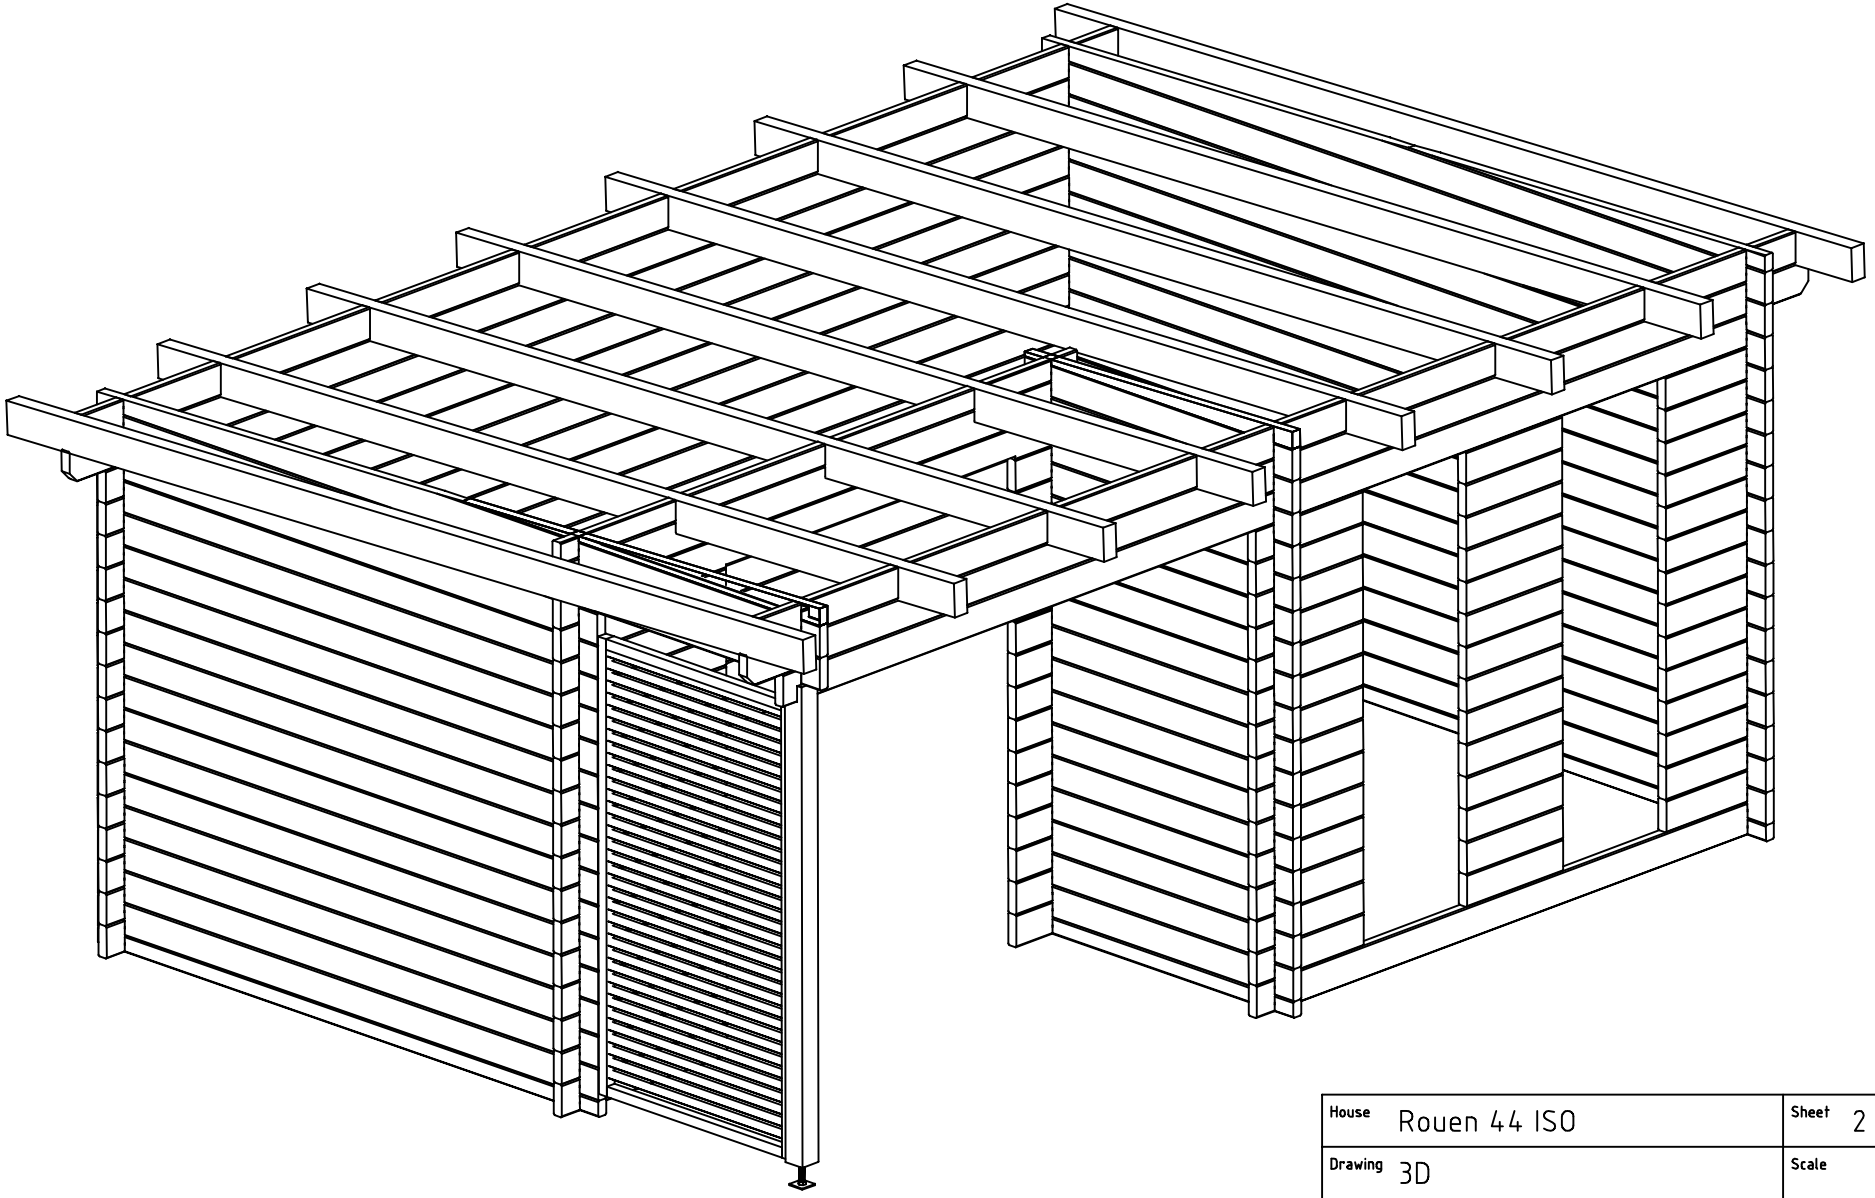
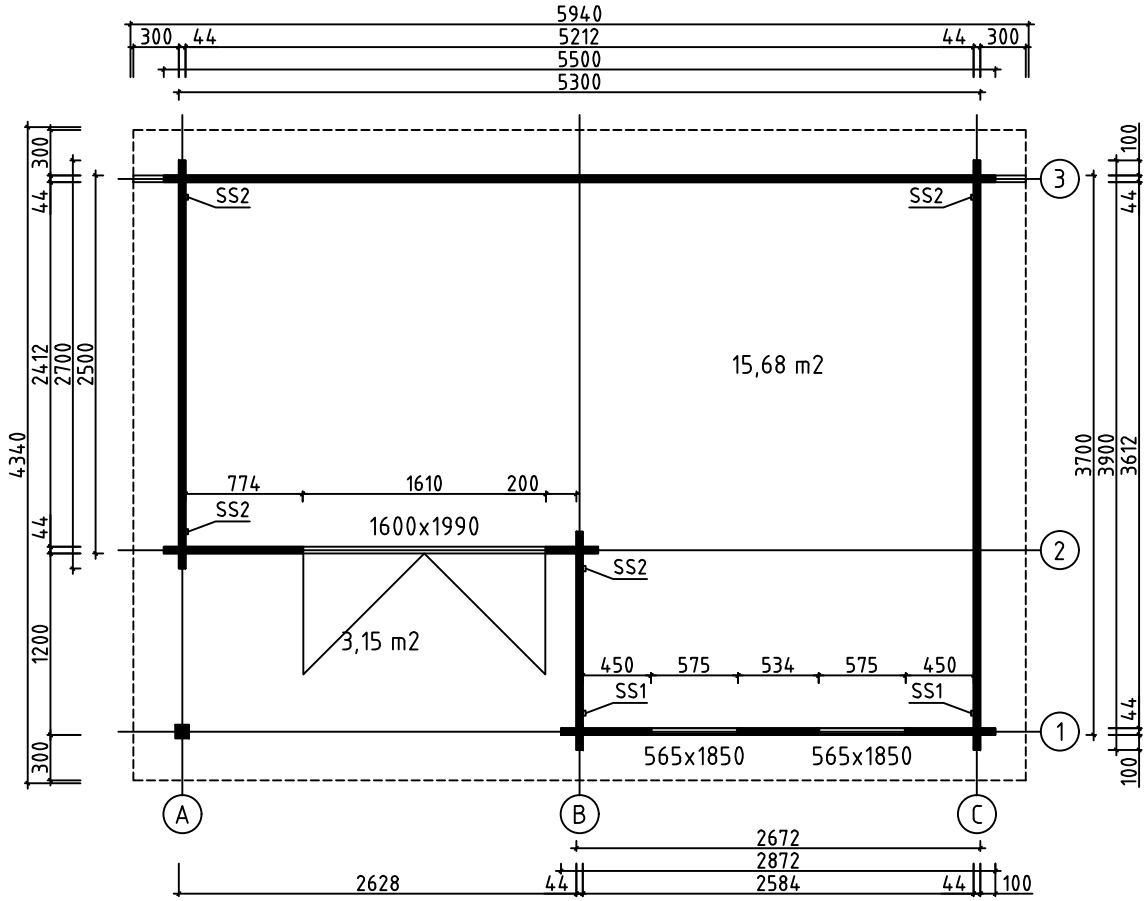



House	Rouen 44 ISO	Sheet	1
Drawing	3D	Scale	
Material	44x135	Date	14.09.2021
Drawer	RP	File	Rouen 44 ISO 3D.dwg




House	Rouen 44 ISO	Sheet	2
Drawing	3D	Scale	
Material	44x135	Date	14.09.2021
Drawer	RP	File	Rouen 44 ISO 3D.dwg




House	Rouen 44 ISO	Sheet	3
Drawing	GROUNDPLAN	Scale	1:50
Material	44x135	Date	14.09.2021
Drawer	RP	File	Rouen 44 ISO.dwg

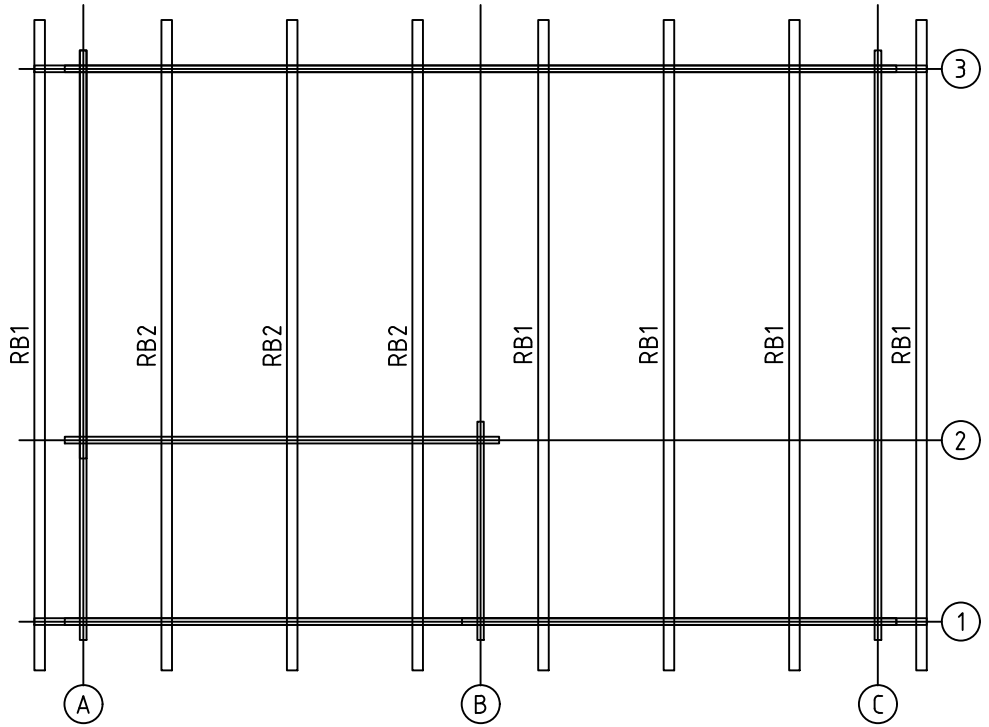


House	Rouen 44 ISO	Sheet	4
Drawing	ROOFBEAMS	Scale	1:50
Material	70x140	Date	14.09.2021
Drawer	RP	File	Rouen 44 ISO.dwg

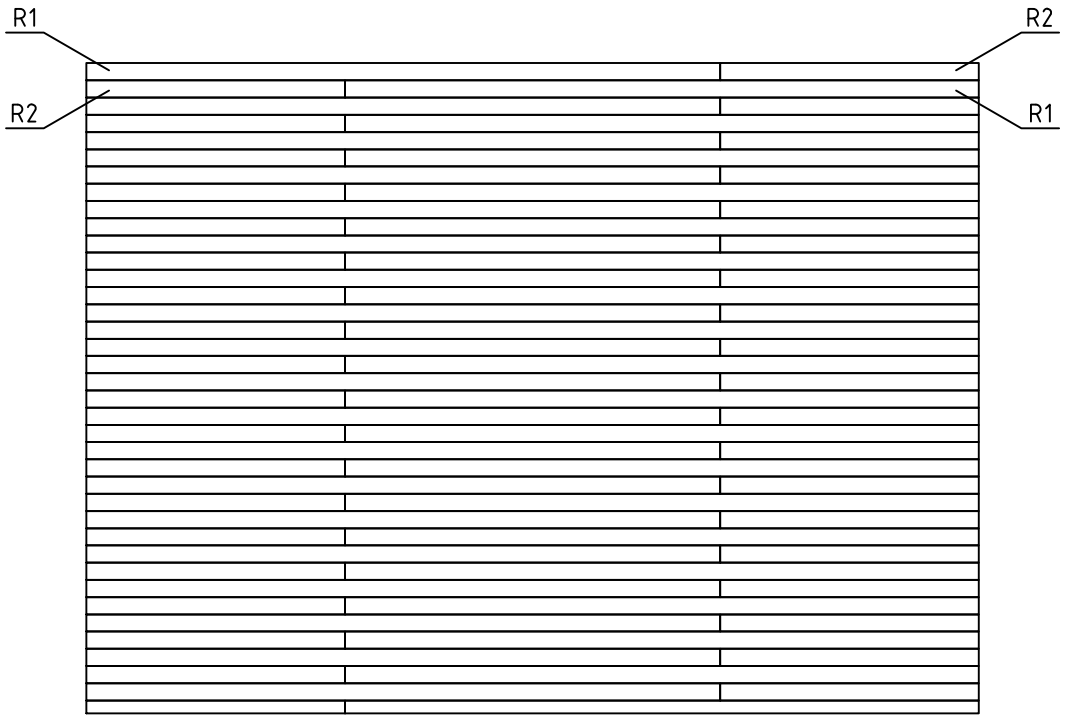


House	Rouen 44 ISO	Sheet	5
Drawing	ROOFBOARD	Scale	1:50
Material	18x114	Date	14.09.2021
Drawer	RP	File	Rouen 44 ISO.dwg

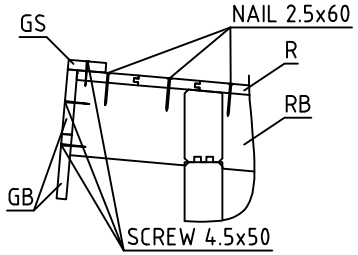


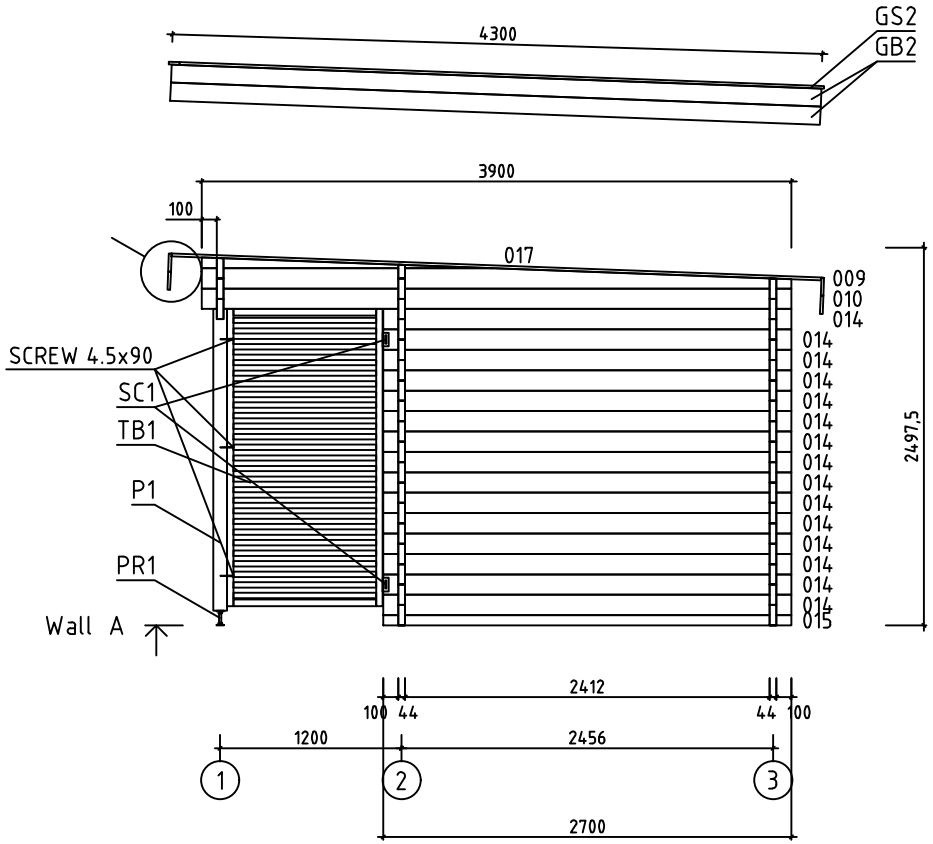


House	Rouen 44 ISO	Sheet	6
Drawing	WALL A	Scale	1:50
Material	44x135	Date	14.09.2021
Drawer	RP	File	Rouen 44 ISO.dwg

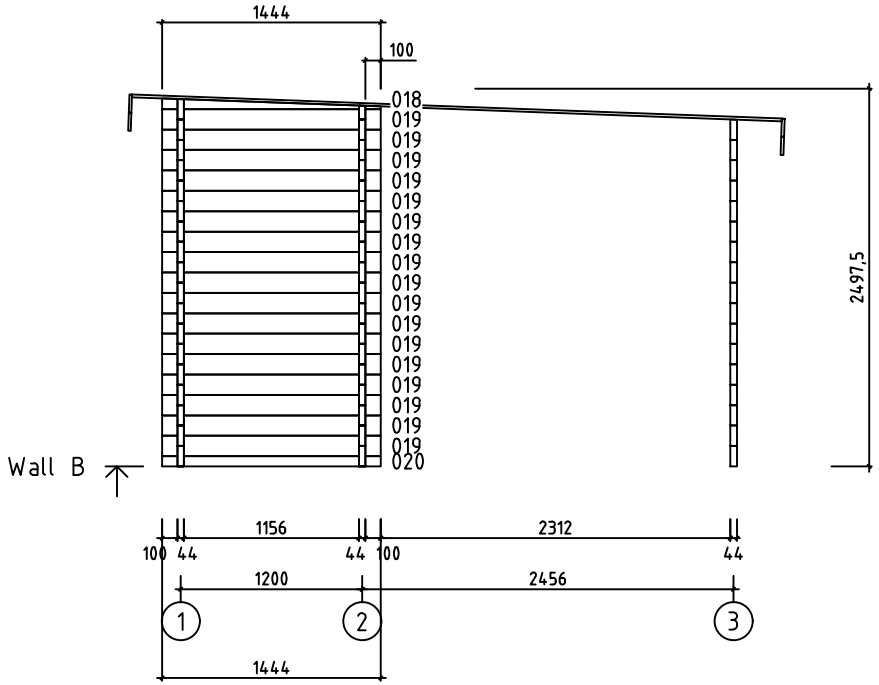



House	Rouen 44 ISO	Sheet	7
Drawing	WALL B	Scale	1:50
Material	44x135	Date	14.09.2021
Drawer	RP	File	Rouen 44 ISO.dwg

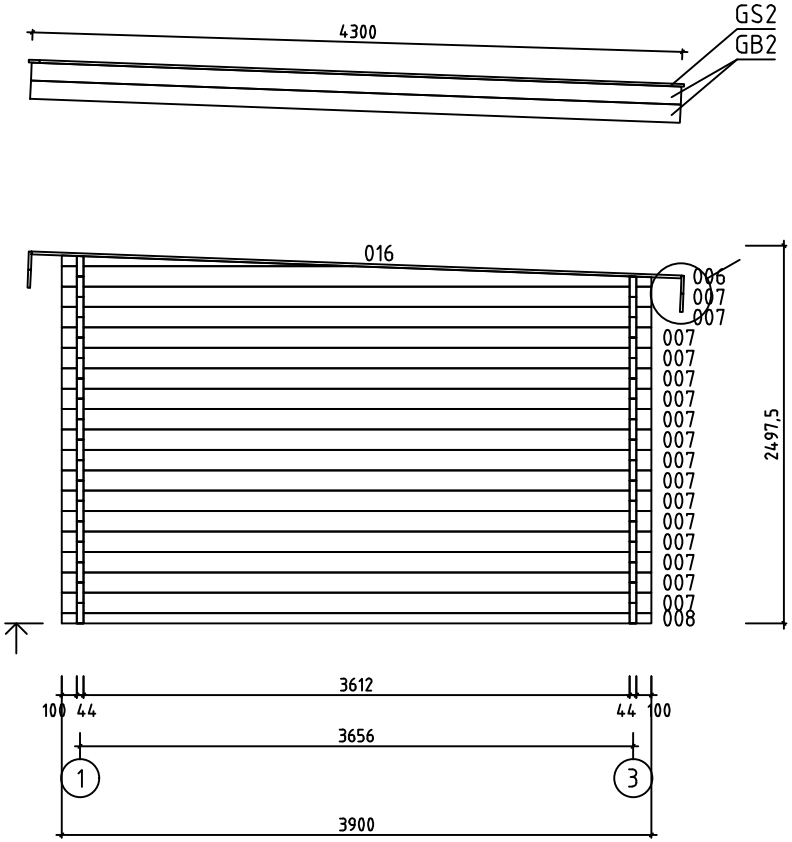


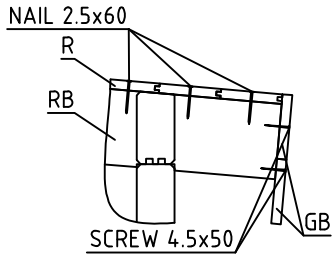


House	Rouen 44 ISO	Sheet	8
Drawing	WALL C	Scale	1:50
Material	44x135	Date	14.09.2021
Drawer	RP	File	Rouen 44 ISO.dwg

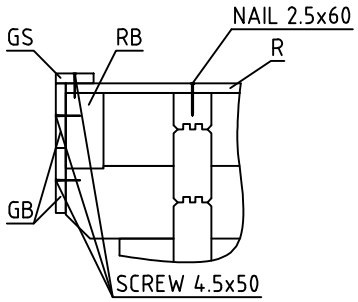

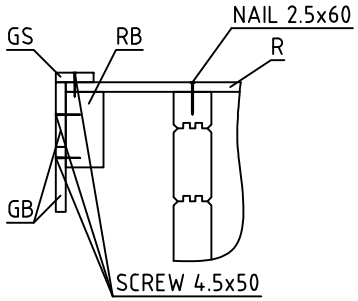


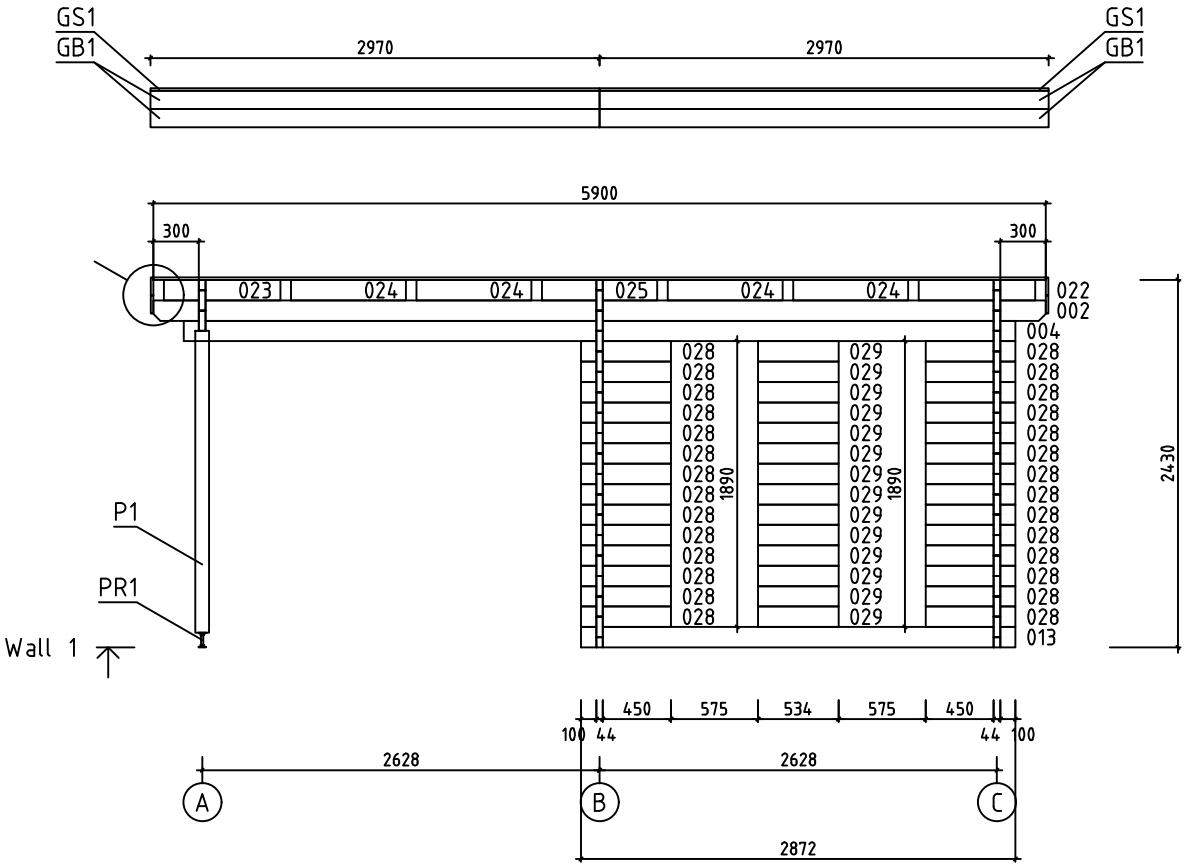

























House	Rouen 44 ISO	Sheet	9
Drawing	WALL 1	Scale	1:50
Material	44x135	Date	14.09.2021
Drawer	RP	File	Rouen 44 ISO.dwg

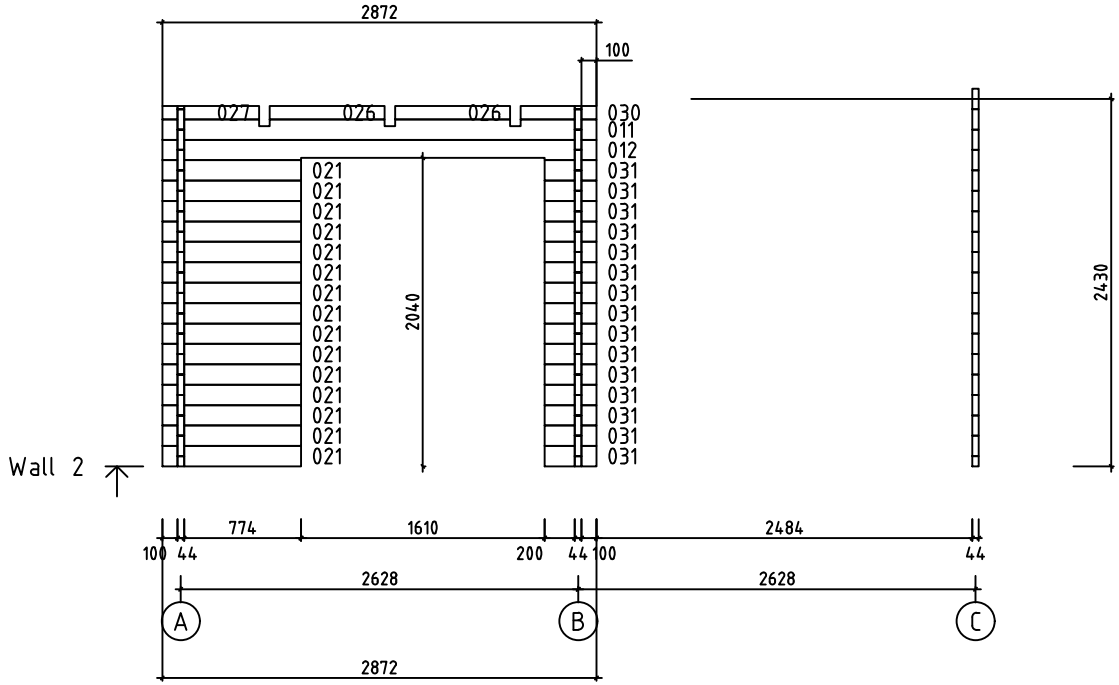







House	Rouen 44 ISO	Sheet	10
Drawing	WALL 2	Scale	1:50
Material	44x135	Date	14.09.2021
Drawer	RP	File	Rouen 44 ISO.dwg

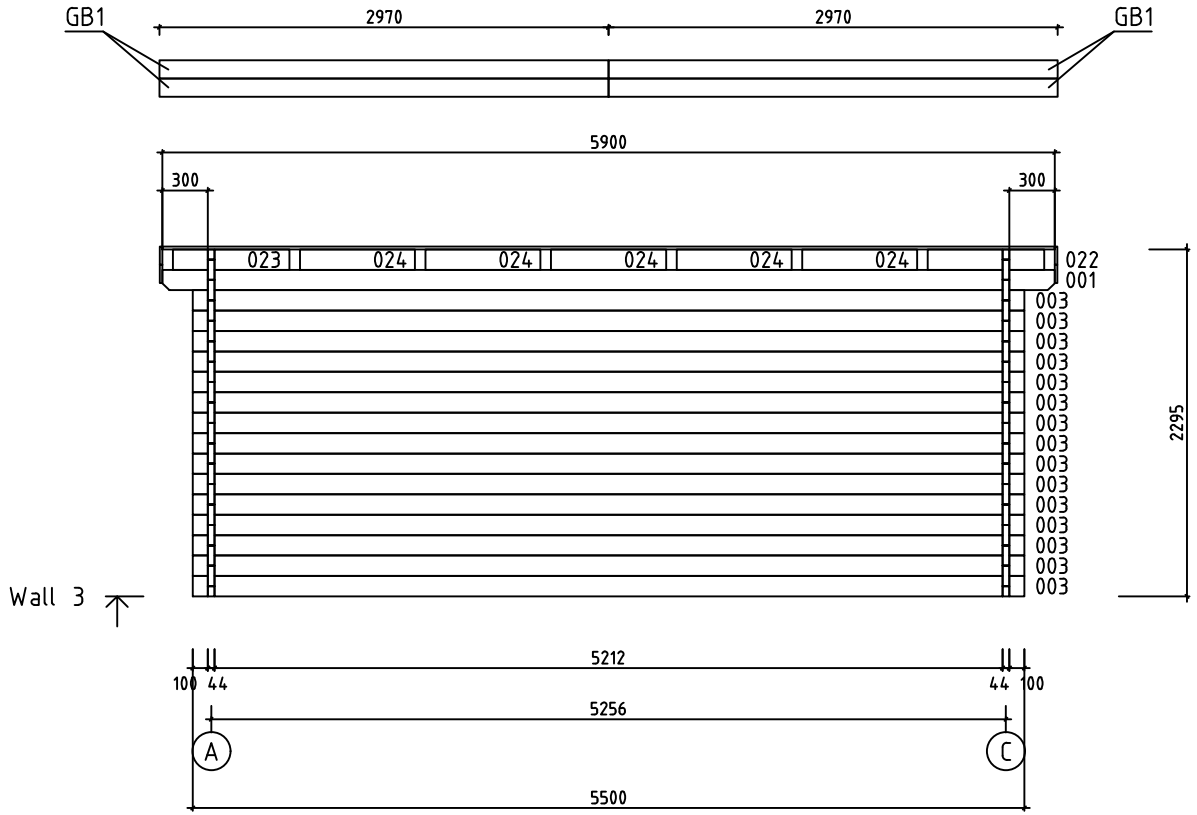



House	Rouen 44 ISO	Sheet	11
Drawing	WALL 3	Scale	1:50
Material	44x135	Date	14.09.2021
Drawer	RP	File	Rouen 44 ISO.dwg

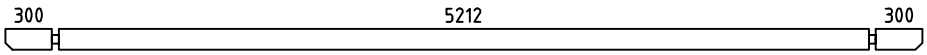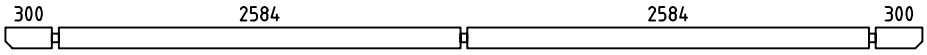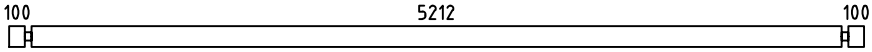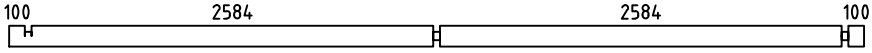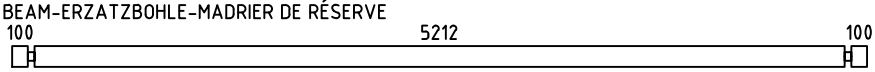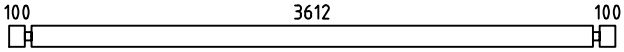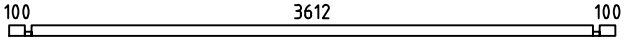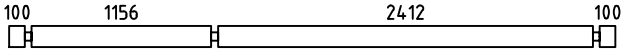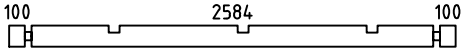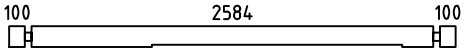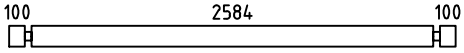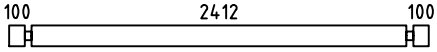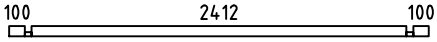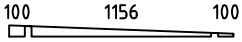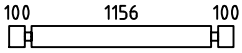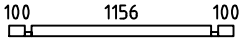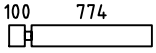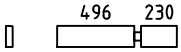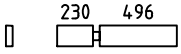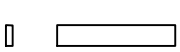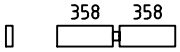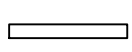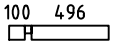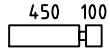Pos	Specification-Bestimmung-Spécification	PCS	Profile (mm)	L (mm)
001	 PM	1	44x135	5900
002	 PM	1	44x135	5900
003		15	44x135	5500
004		1	44x135	5500
005	SPARE BEAM-ERZATZBOHLE-MADRIER DE RÉSERVE 	1	44x135	5500
007		16	44x135	3900
008		1	44x68	3900
010		1	44x135	3900
011		1	44x135	2872
012		1	44x135	2872
013		1	44x135	2872
014		15	44x135	2700
015		1	44x68	2700
018		1	44x71	1444
019		17	44x135	1444
020		1	44x68	1444
021		15	44x135	918
022		2	44x135	770
023		2	44x135	770
024		9	44x135	760
025		1	44x135	760
026		2	44x89	760
027		1	44x89	640
028		28	44x135	594
029		14	44x135	534

House Rouen 44 ISO	Material	File Rouen 44 ISO.dwg	Sheet 12

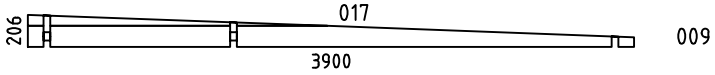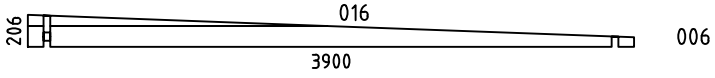 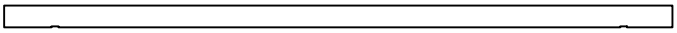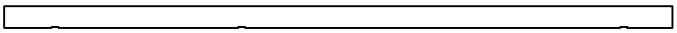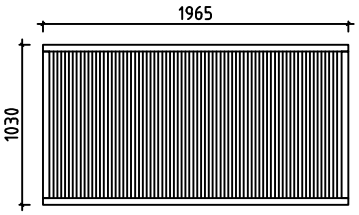Pos	Specification-Bestimmung-Spécification	PCS	Profile (mm)	L (mm)
030		1	44x89	502
031		15	44x135	344
WA-1		1	44x206	3900
WC-1		1	44x206	3900
HB	HIT BLOCK-SCHLAGHÖLZER-MADRIERS D´ASSEMBLAGE 	2	44x135	300
P1	POST-PFOSTEN-POTEAU 	1	90x90	1995
RB1	ROOFBEAMS-DACHBALKEN-SOLIVES DE PLAFOND 	5	70x140	4300
RB2	ROOFBEAMS-DACHBALKEN-SOLIVES DE PLAFOND 	3	70x140	4300
R1	ROOFBOARD-DACHBRETT-VOLIGES or-oder-ou	38+1 50+1	18x114 18x88	4190
R2	ROOFBOARD-DACHBRETT-VOLIGES  or-oder-ou	38+1 50+1	18x114 18x88	1710
GB1	GABLE BOARD-GIEBELBLENDE-PLANCHE DE RIVE 	8	18x120	2970
GB2	GABLE BOARD-GIEBELBLENDE-PLANCHE DE RIVE 	4	18x120	4300
GS1	ROOF FELT FILLET-GIEBELLEISTE-BAGUETTES POUR FIXER LES PLANCHES DE RIVE 	2	18x70	2970
GS2	ROOF FELT FILLET-GIEBELLEISTE-BAGUETTES POUR FIXER LES PLANCHES DE RIVE 	2	18x70	4266
SS1	STORM SLAT-STURMLEISTE -BAGUETTE DE TEMPETE TYPE 2	2	18x35	2290
SS2	STORM SLAT-STURMLEISTE -BAGUETTE DE TEMPETE TYPE 2	4	18x35	2160
TB1		1	50x1030	1965
PR1	POST REGULATOR-PFOSTEN REGLER- PIED MÉTALLIQUE RÉGLABLE POUR POTEAU 	1		
SC1	STEEL CORNER-STAHL ECKE-CONNECTEUR MÉTALLIQUE FOR-FÜR-POUR TB1 	2	35x130	35
	SCREWS-SCHRAUBEN-VISSER FOR-FÜR-POUR SC1	2	ø6.0	50
	SCREWS-SCHRAUBEN-VISSER FOR-FÜR-POUR SS1, SS2	12	M8	90

House Rouen 44 ISO	Material	File Rouen 44 ISO.dwg	Sheet 13

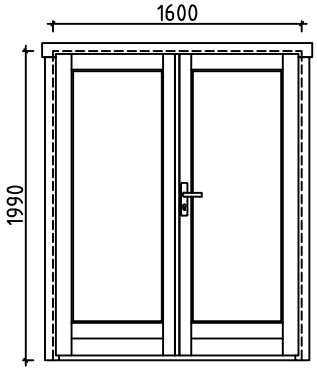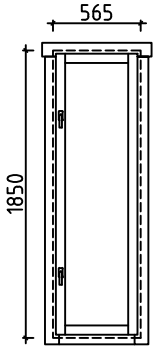Pos	Specification-Bestimmung-Spécification	PCS	Profile (mm)	L (mm)
	WASHER-SCHEIBE-RONDELLE FOR-FÜR-POUR SS1, SS2, SC1	14	M8	
	NUT-NUSS-ÉCROU FOR-FÜR-POUR SS1, SS2	12	M8	
	NAIL-NAGEL-CLOUS COATING FOR ROOF-BESCHICHTUNG FOR-FÜR-POUR FÜR DACH-REVÉTEMENT DE TOIT	360	ϕ2.5	20
	NAIL-NAGEL-CLOUS FOR-FÜR-POUR R1, R2	460	ϕ2.5	60
	SCREWS-SCHRAUBEN-VIS FOR-FÜR-POUR SC1	8	ϕ3.5	35
	SCREWS-SCHRAUBEN-VIS FOR-FÜR-POUR GB1, GB2, GS1, GS2, P1, PR1	100	ϕ4.5	50
	SCREWS-SCHRAUBEN-VIS FOR-FÜR-POUR TB1	3	ϕ4.5	90
	SCREWS-SCHRAUBEN-VIS FOR-FÜR-POUR 022, 023, 024, 025, 026, 027, 030, WA-1, WC-1, RB1, RB2	60	ϕ6.0	160
	COATING FOR ROOF-BESCHICHTUNG FÜR DACH-REVÉTEMENT DE TOIT	3,0	R = 15m	
	DOUBLEDOOR-DOPPELTÜR-DOUBLE PORTE (right-rechts-droit) ORT_ECO P	1	1600	1990
		1		
		1		
		1		
		1		
		6		
	WINDOW-FENSTER-FENÉTRE (1x right-rechts-droit; P+V 1x left-links-gauche) ORT_ECO	1+1	565	1850
		4		
		2		

House Rouen 44 ISO	Material	File Rouen 44 ISO.dwg	Sheet 14

#001	3	5900	1
#002	1	5900	1
#003	3	5500	15
#004	1	5500	1
#005		5500	1
#006	C	3900	1
#007	C	3900	16
#008	C	3900	1
#009	A	3900	1
#010	A	3900	1
#011	2	2872	1
#012	2	2872	1
#013	1	2872	1
#014	A	2700	15
#015	A	2700	1
#016	C	1928	1
#017	A	1928	1
#018	B	1444	1
#019	B	1444	17
#020	B	1444	1
#021	2	918	15
#022	1,3	770	2
#023	1,3	770	2
#024	1,3	760	9
#025	1	760	1
#026	2	760	2
#027	2	640	1
#028	1	594	28
#029	1	534	14
#030	2	502	1
#031	2	344	15